


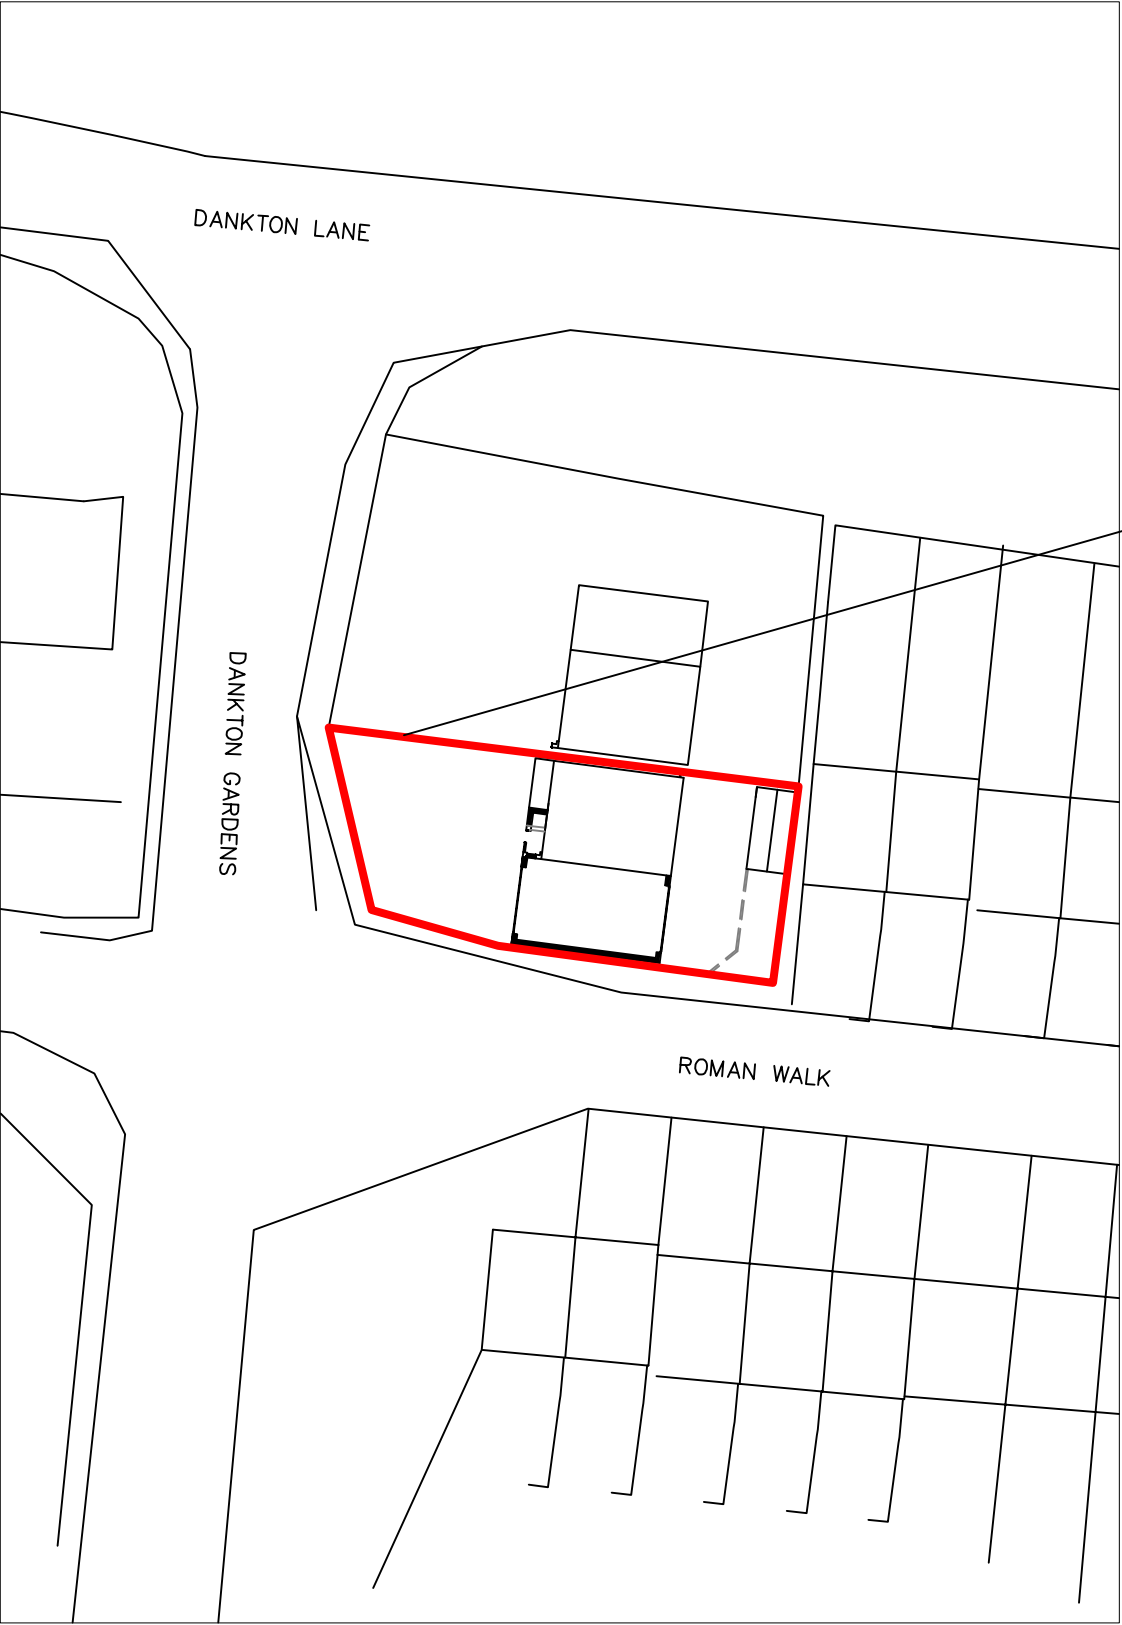
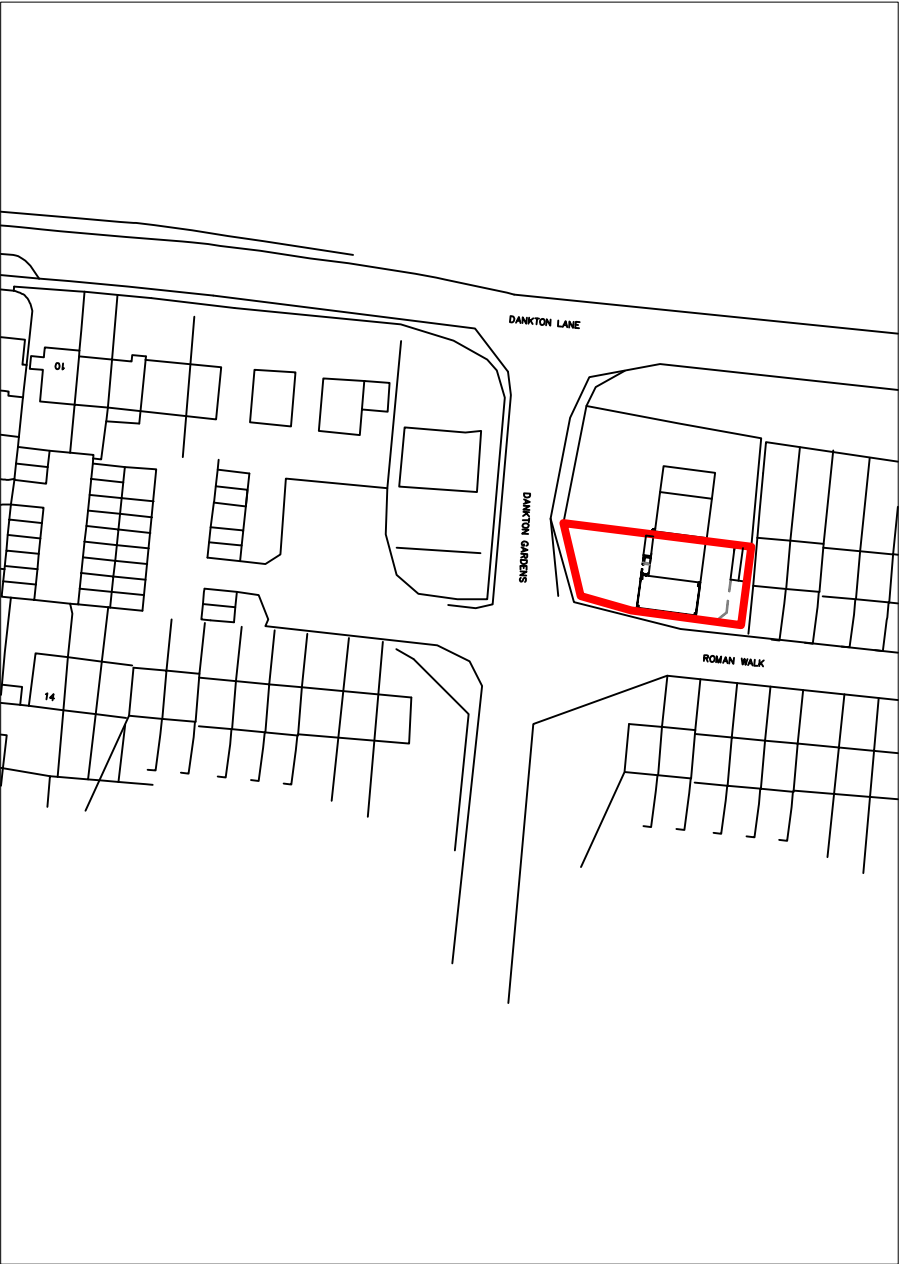
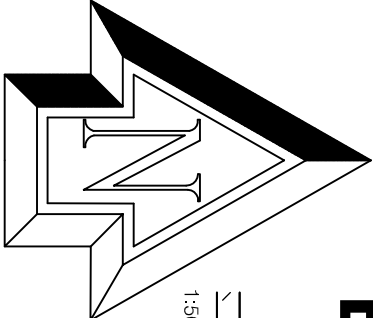


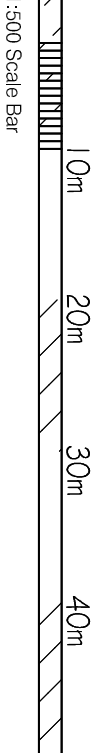

BLOCK PLAN 1:500

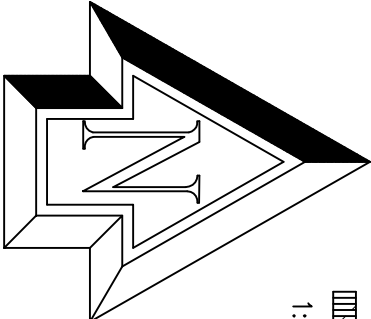

Location PLAN 1:1250

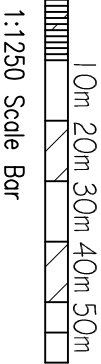

Note: All dimensions to be checked on site.

Copyright of:

BJW

Architectural & Planning Services
7 Erringham Rd
Shoreham By Sea
West Sussex
BN43 5NQ
01273 441009
07856899101
e-mail: benw@bjwarchitectural.co.uk
website: bjwarchitectural.co.uk

Project:
existing fencing at:
56 Dankton Gardens

Title:
BLOCK & Location PLAN

Client:

Scale:
1:500, 1:1250 @ A3 paper size

Date:
30.1.2023

Drawn:
BJW

Drg. No.
04

Rev'n