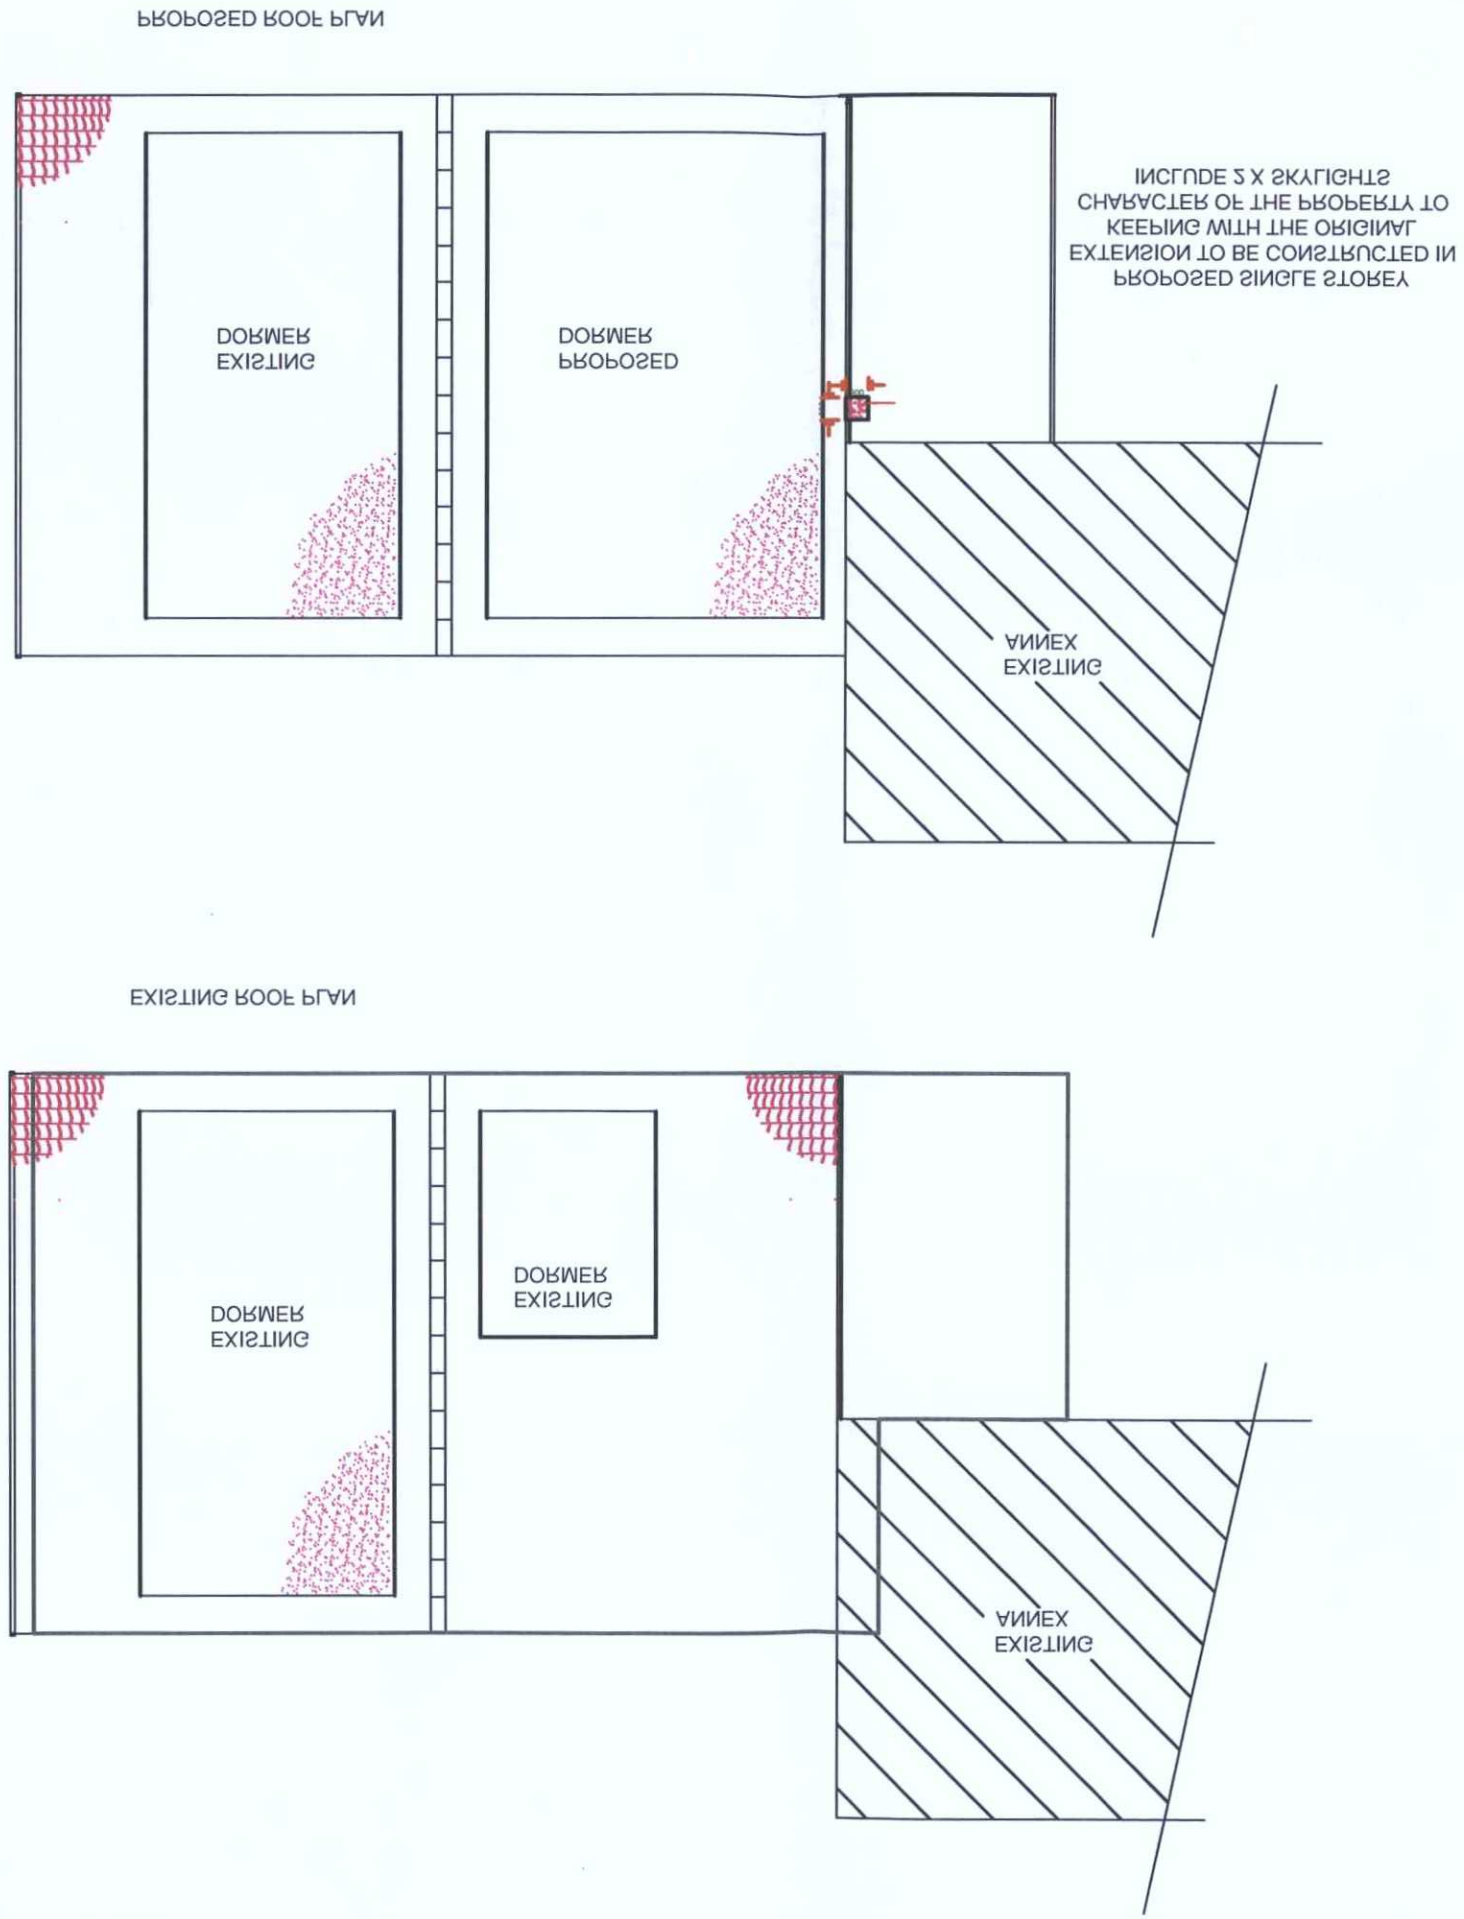

CHECKED		SIG.
DRAWN BY AC	CHECKED	SIG.
CLK WKS DW	DATE	SIG. Rev A

RH10 2LX
CRAWLEY
TILGATE
29 SALISBURY ROAD

SCALE 1:100	DATE 16 OCT 17

DRAWING No/CAD FILE 15\HC\C\006

PROPOSED ROOF PLAN

15 HAMMY CLOSE

AMENDMENTS

SERIAL	DESCRIPTION	AUTH\DA
Rev A	Extend to Dormer	AP \ 24\04

~~DATE~~ VALID	Doc: 24/4/18
PLAN	AWDM\ 0012/18

PLANNING SERVICES
ADUR & WORTHING

AMENDMENT

1. NO DIMENSIONS ARE TO BE SCALE FROM THIS DRAWING.
2. THIS DRAWING IS TO BE READ IN CONJUNCTION WITH ALL ASSOCIATED DRAWINGS AND DOCUMENTATION.

NOTES

No.	TITLE
G\001	LOCATION PLAN
G\002	BLOCK PLAN
C\001	EXISTING FLOOR PLANS
C\002	PROPOSED GROUND FLOOR P
C\003	PROPOSED FIRST FLOOR PLAN
C\004	REAR ELEVATIONS
C\005	SIDE ELEVATIONS