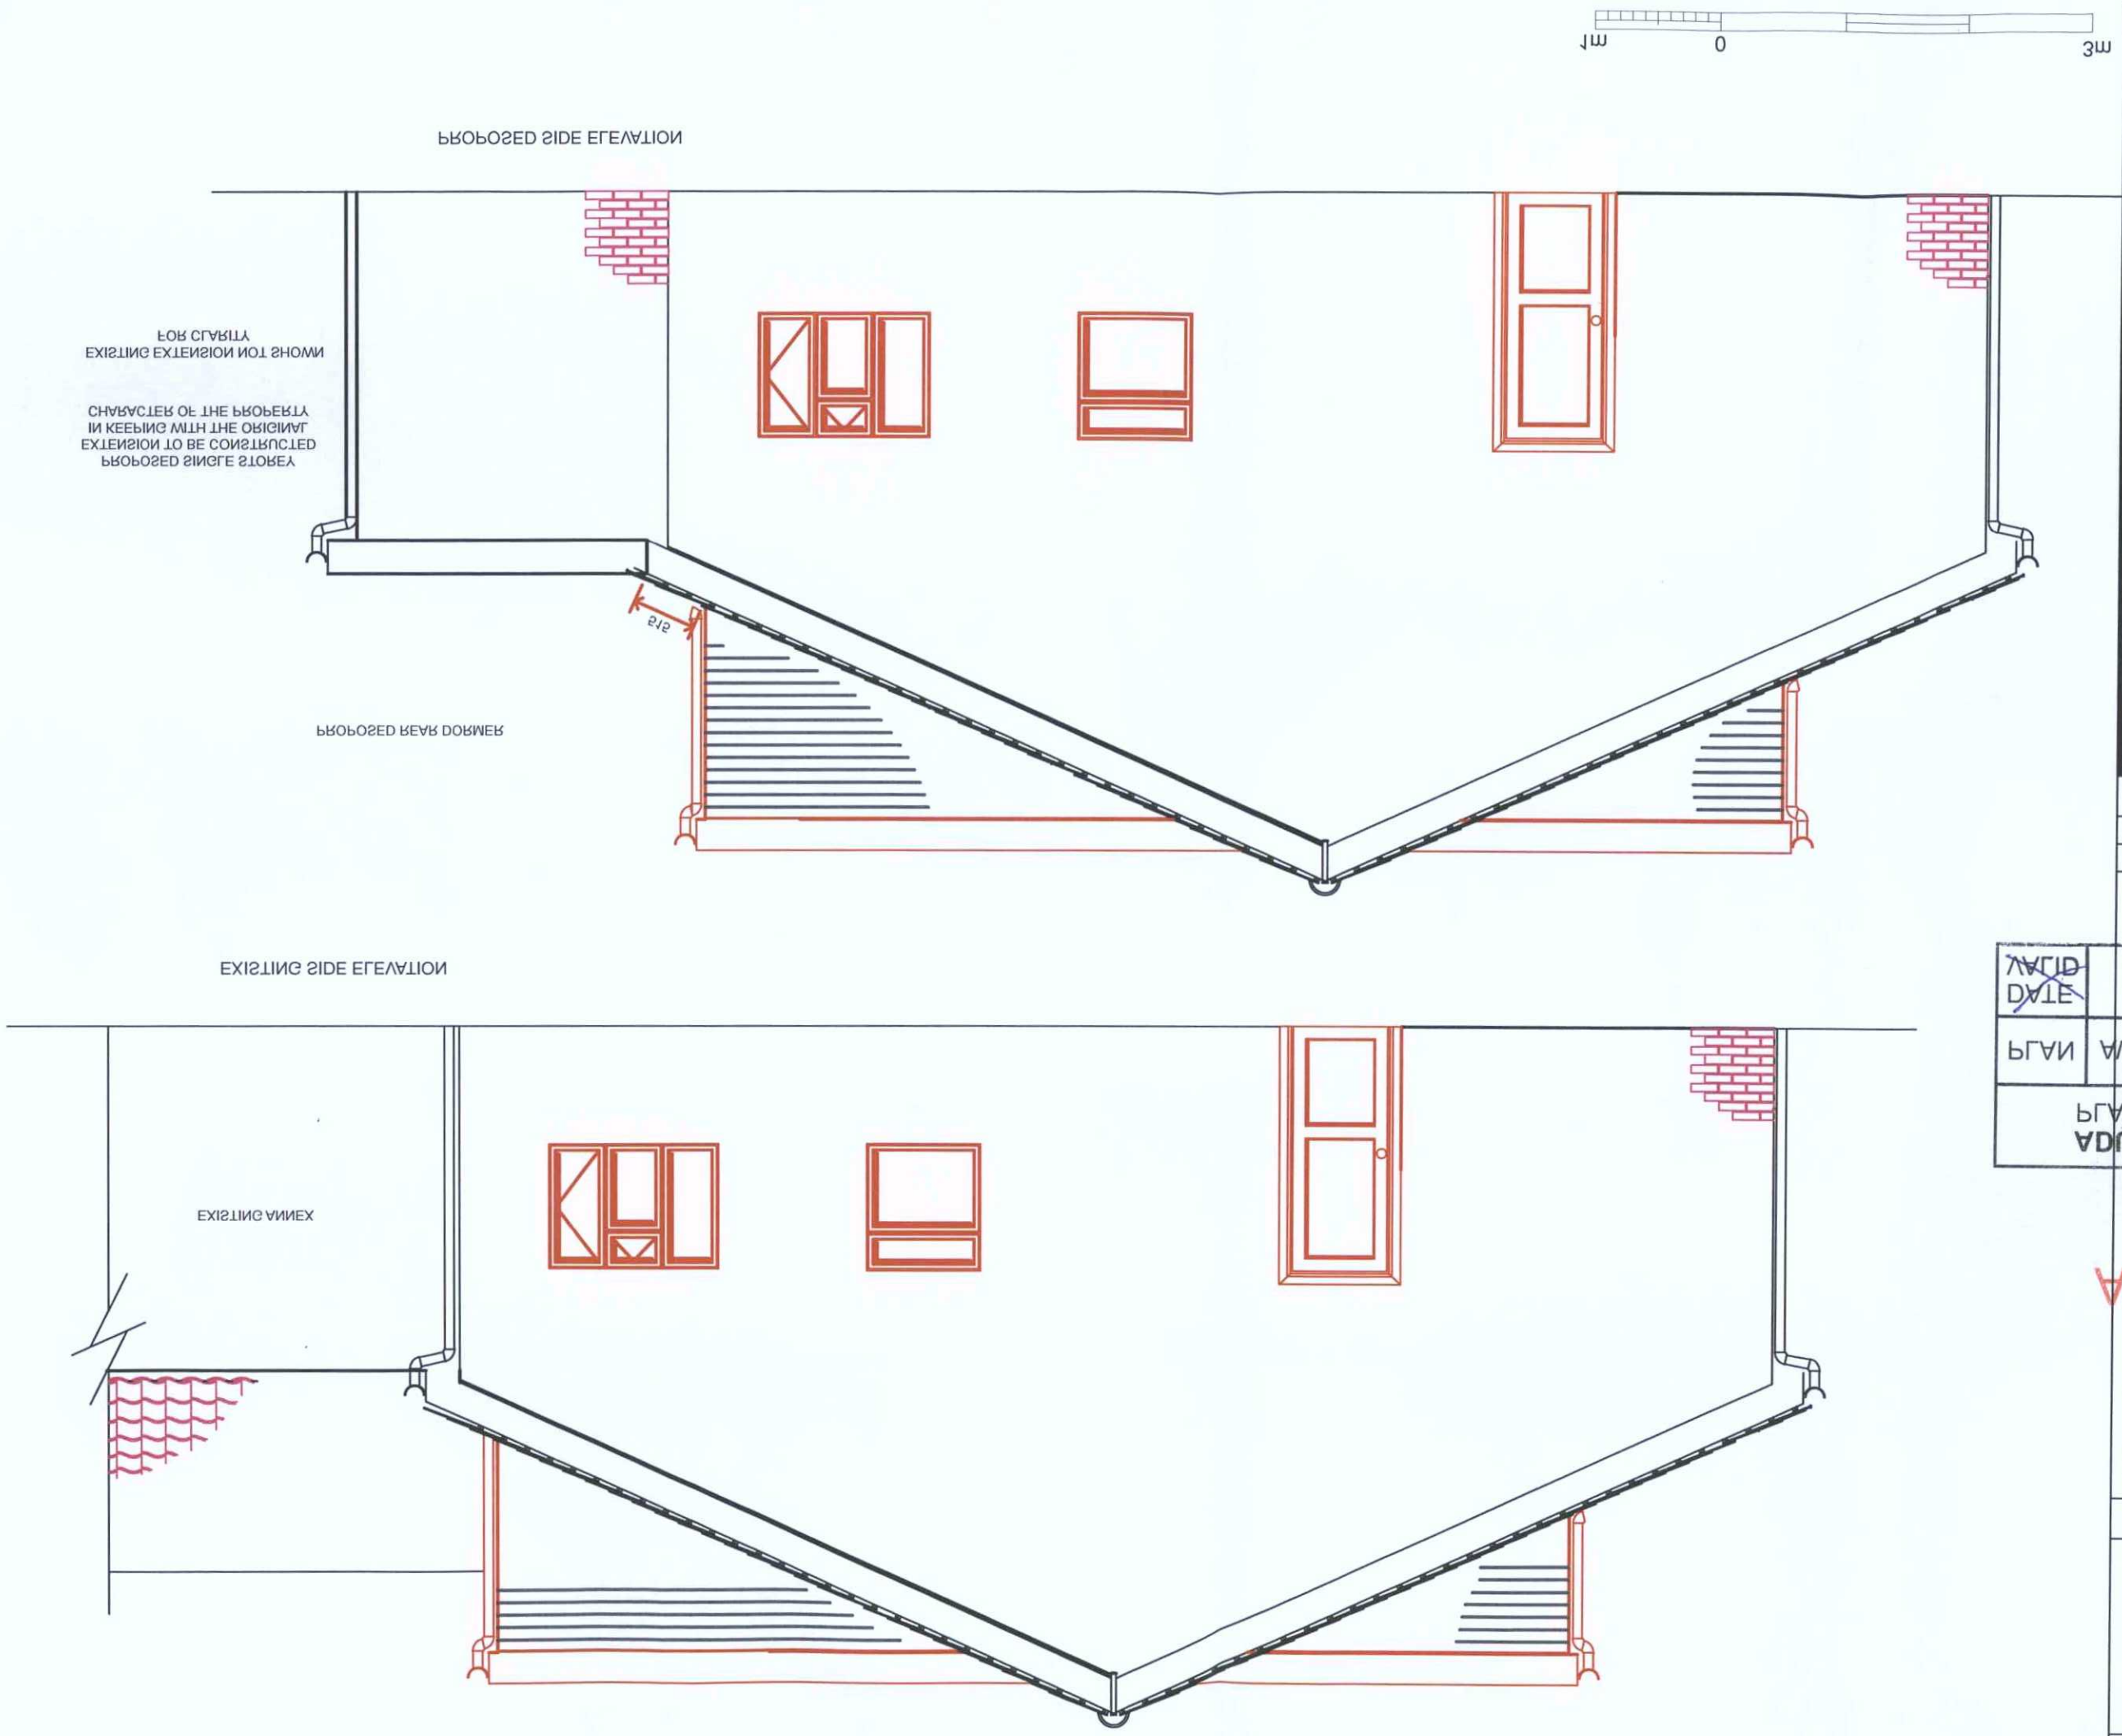

SUBJECTED	CHECKED	SIG.
AC		
DRAWN BY	CHECKED	SIG.
DW		
CLK MKS	DATE	SIG. Rev A

RH10 5LX
CRAWLEY
TILGATE
26 SALISBURY ROAD

SCALE 1:50	DATE 15 OCT 17

DRAWING No/CAD FILE 15\HC\C\005

ELEVATIONS SIDE

HAMMY CLOSE 15

AMENDMENTS

SERIAL	DESCRIPTION	AUTH/DA
Rev A	Extend to Dormer	AP \ 24\04

~~VALID DATE~~	Doc: 24/4/18
PLAN	AWDM\ 0015/18

PLANNING SERVICES
ADUR & WORTHING

AMENDMENT

DRAWINGS AND DOCUMENTATION.
CONJUNCTION WITH ALL ASSOCIATED
2. THIS DRAWING IS TO BE READ IN
FROM THIS DRAWING.
1. NO DIMENSIONS ARE TO BE SCALE

NOTES

NO.	TITLE
	ROOFPLAN
C\006	EXISTING ROOF PLAN \ PROPO
C\004	REAR ELEVATIONS
C\003	PROPOSED FIRST FLOOR PLA
C\002	PROPOSED GROUND FLOOR P
C\001	EXISTING FLOOR PLANS
G\002	BLOCK PLAN
G\001	LOCATION PLAN