
PROP ELEVATION 1:100

REVISION


A	REVISED PLANNING DRAWINGS GABLE END REMOVED	04.11.21
B	MONO PITCH ADDED TO ANNEX	20.11.21

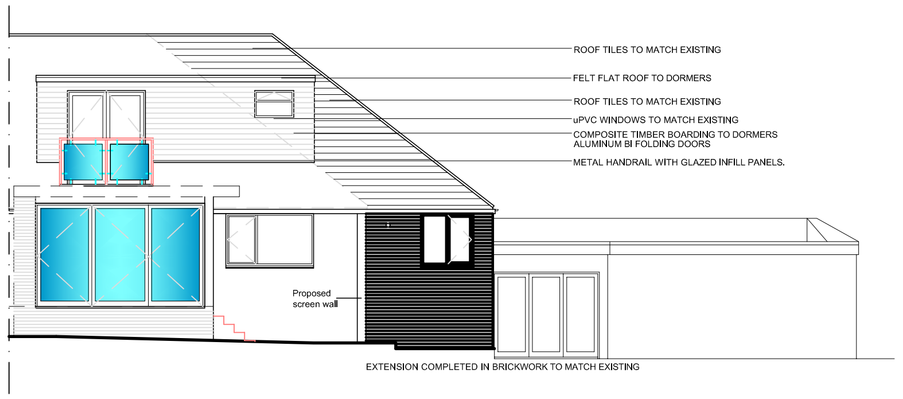


REAR ELEVATION




FRONT ELEVATION

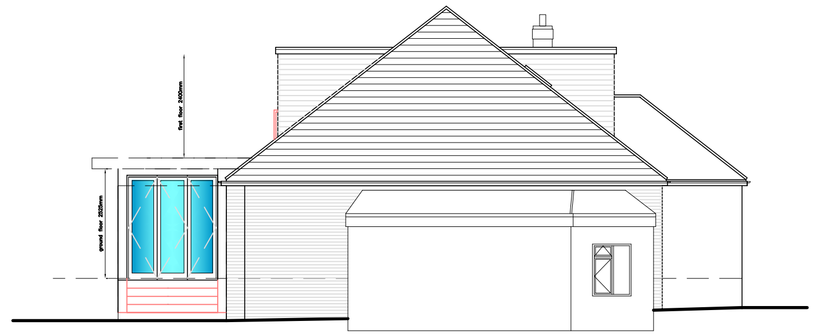

SIDE ELEVATION

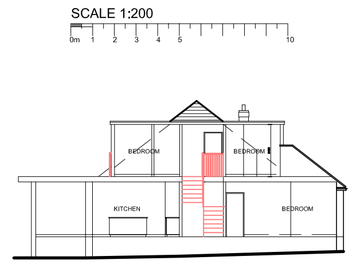

SECTION A

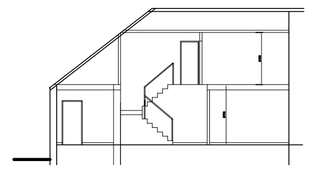


SECTION B


SECTIONS 1:200

SCALE 1:100




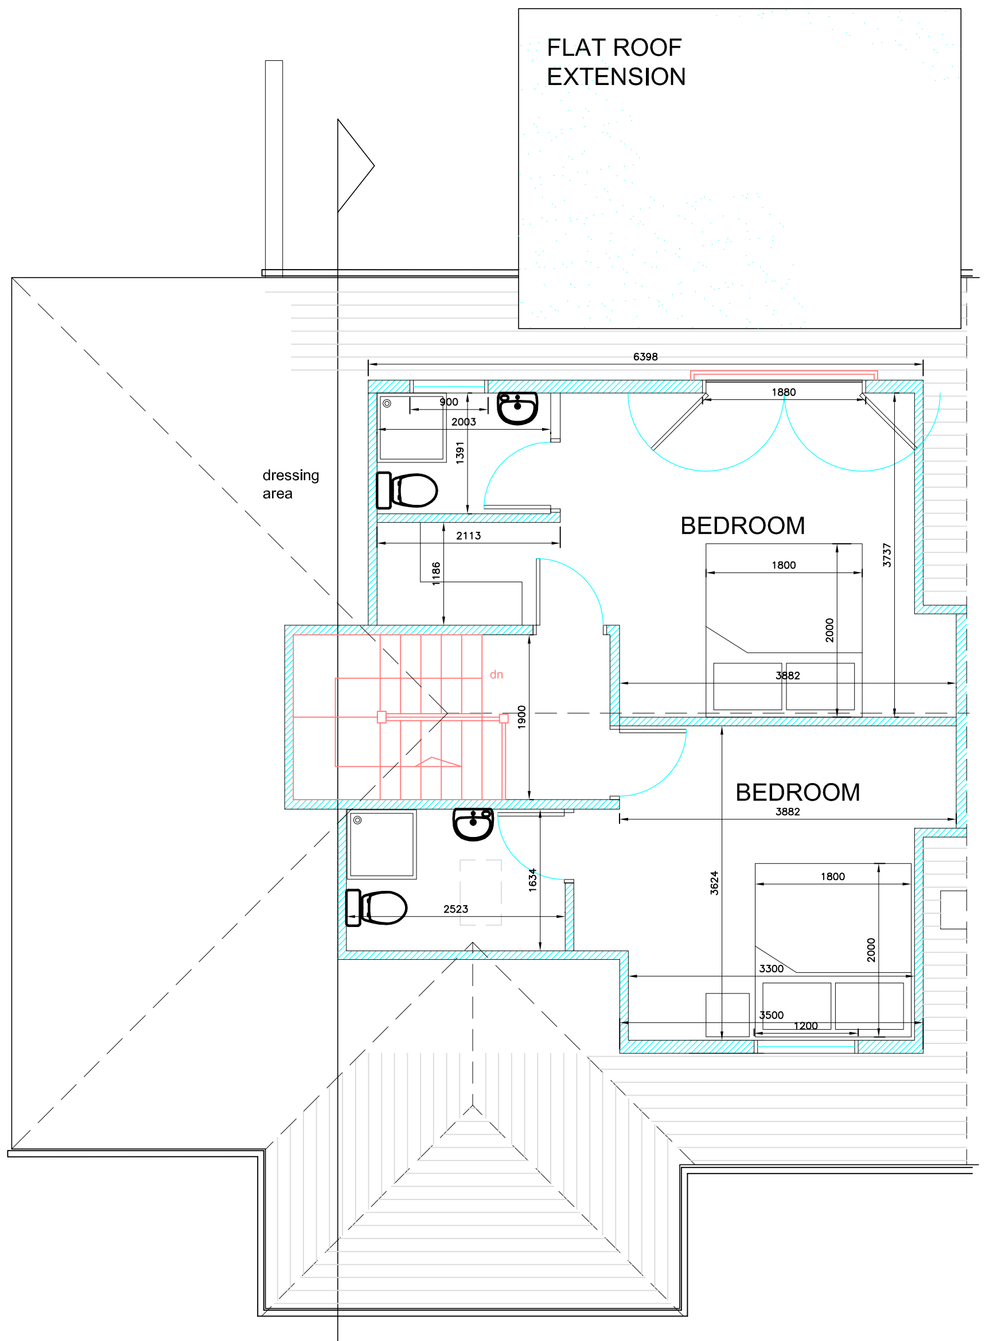

PROP FIRST FLOOR PLAN

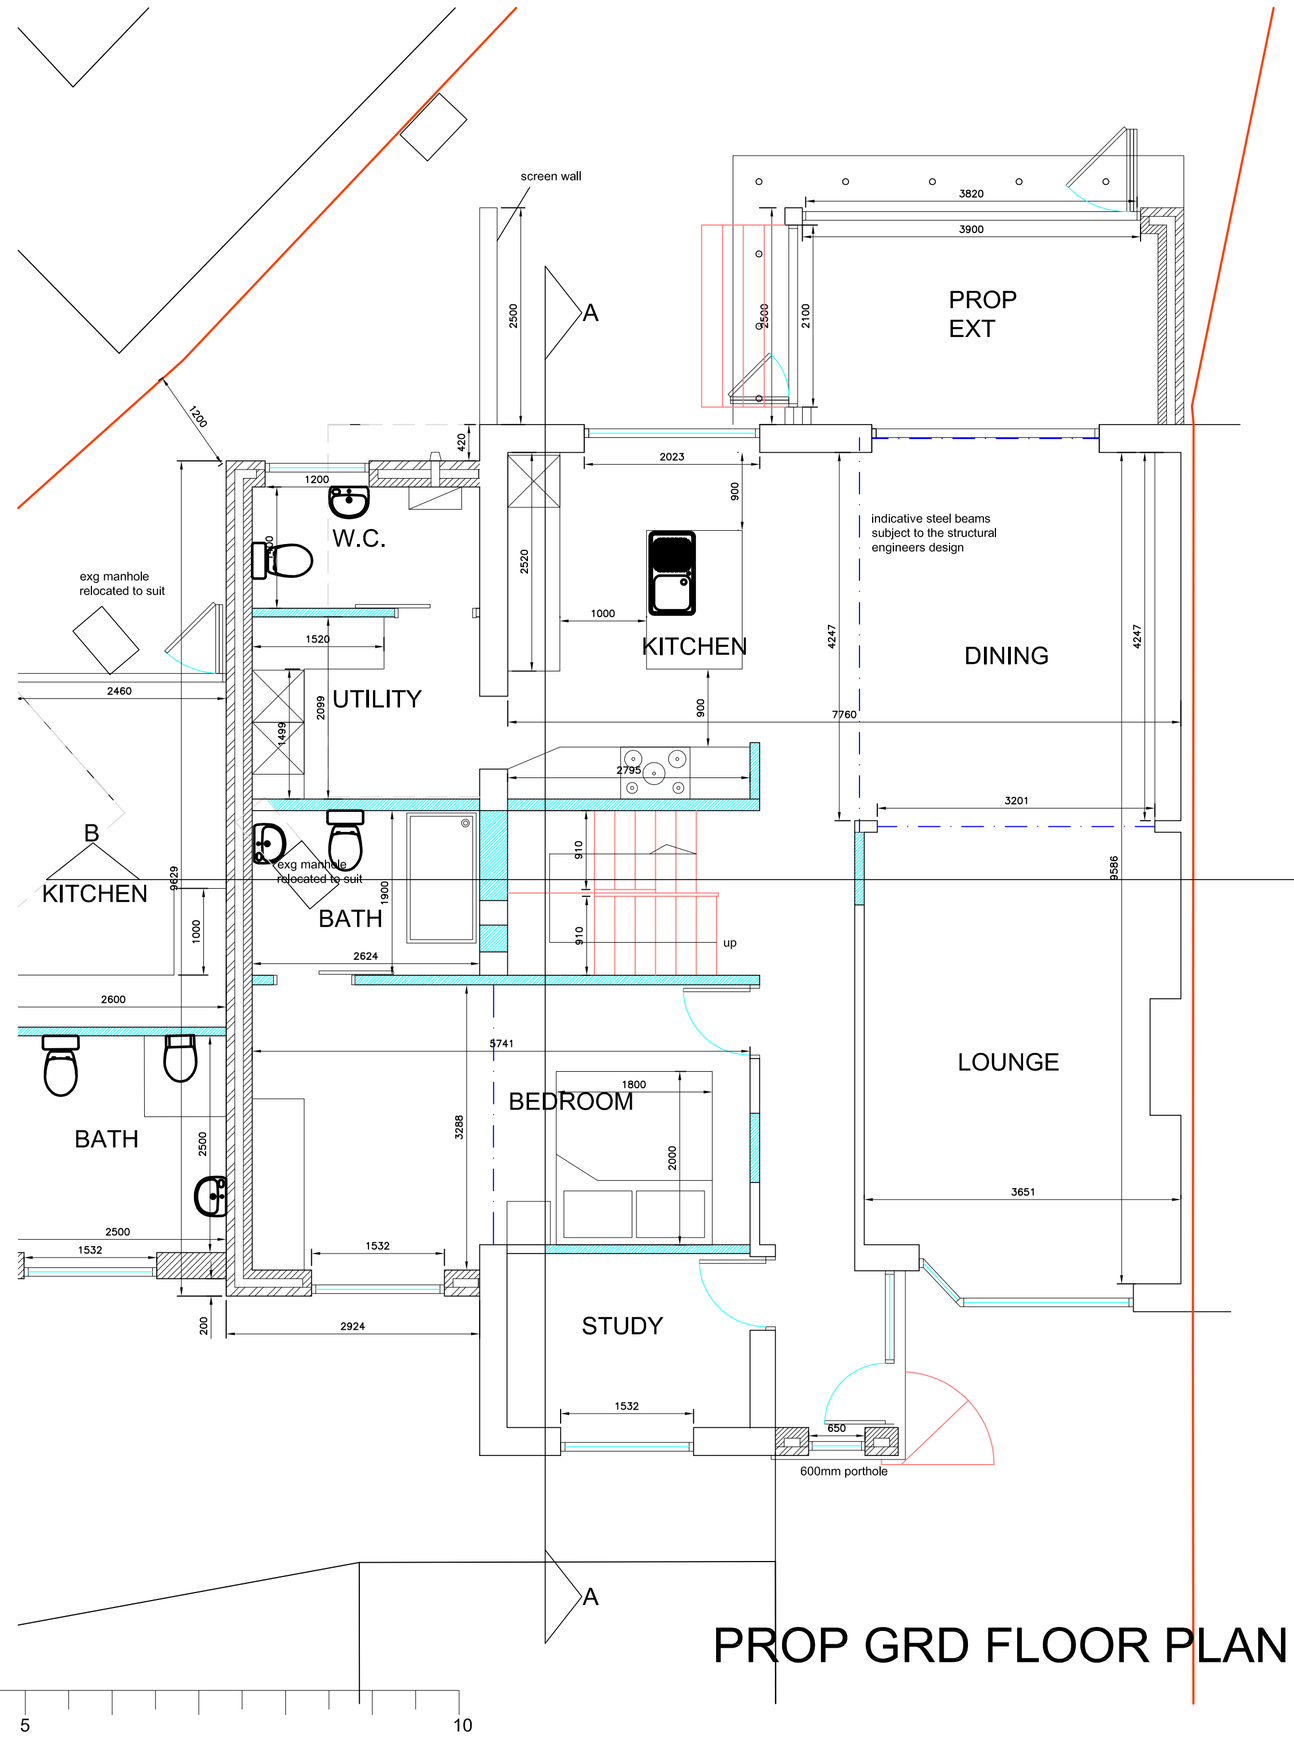


PROP GRD FLOOR PLAN

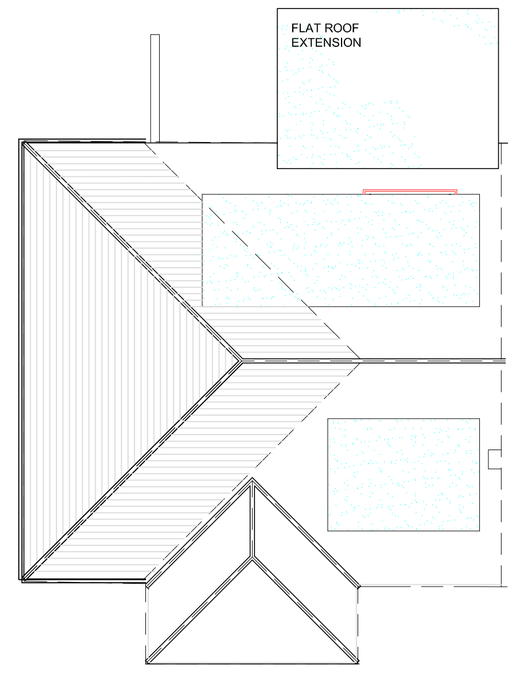

PROP ROOF PLAN

SCALE 1:50

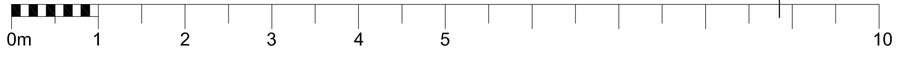

© THE CONTENTS OF THIS DRAWING REMAIN THE SOLE PROPERTY OF WELLSFIELD ASSOCIATES AND MUST NOT BE COPIED OR REPRODUCED WITHOUT PRIOR PERMISSION.

FULL SURVEY NOT CARRIED OUT, DRAWING PRODUCED USING INFORMATION SUPPLIED BY THE CLIENT

Wellsfield Associates
York House
Westview Drive
Rayleigh, Essex.
SS6 7AU
Mob No 07766 221958
chris@wellsfieldassociates.co.uk

project

71 UPPER KINGSTON LANE
SHOREHAM
WEST SUSSEX
BN43 6TG

PROPOSED PLAN

date	JUN 21	drawn	C.J.J.
scale	1:50, 100, 200 @A1	drg no.	3635.03b