



GROUND FLOOR PLAN

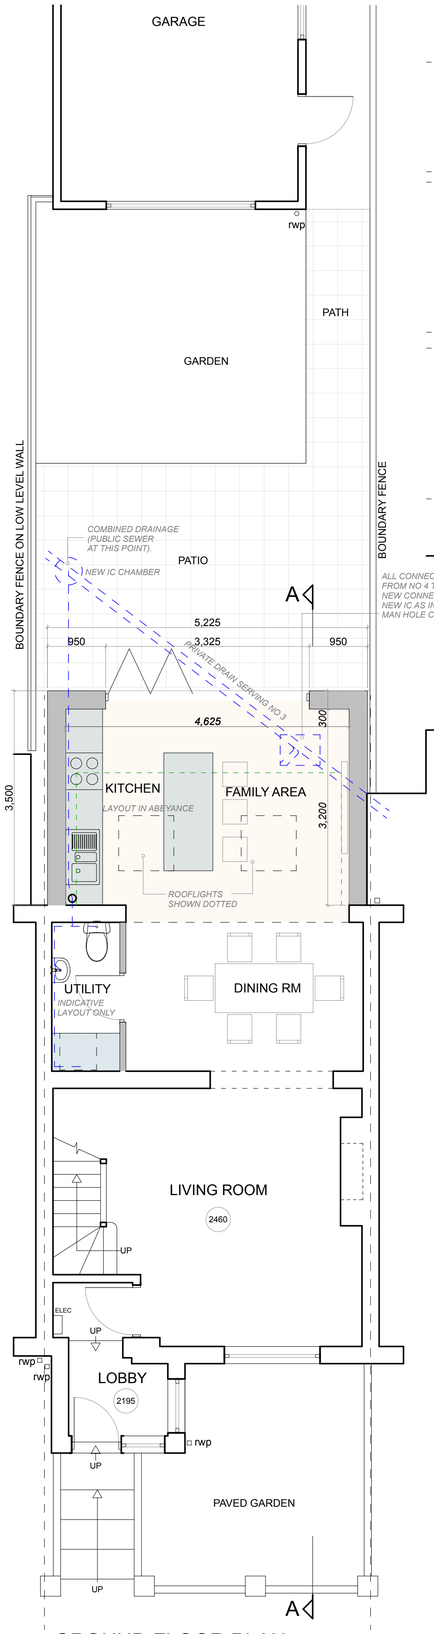


FRONT (WEST) ELEVATION

REAR (EAST) ELEVATION

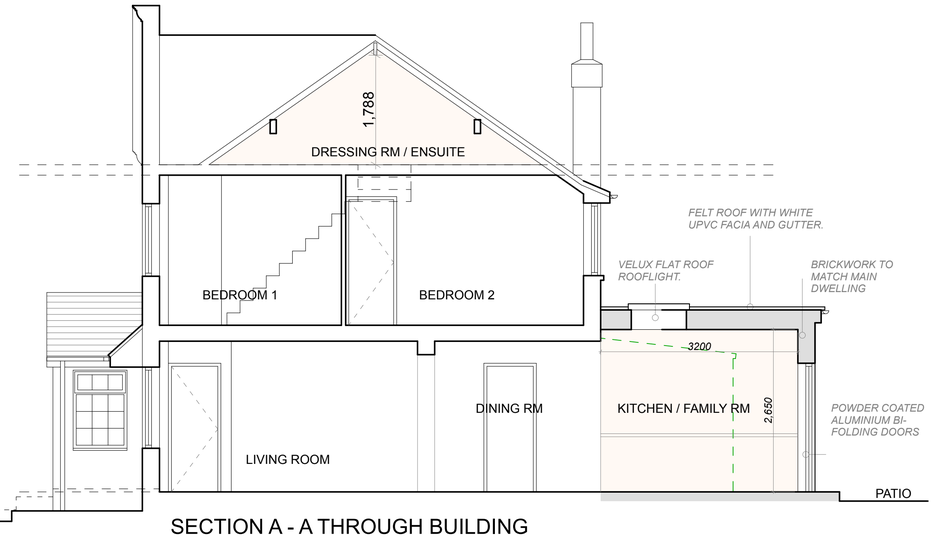


SECTION A - A THROUGH BUILDING

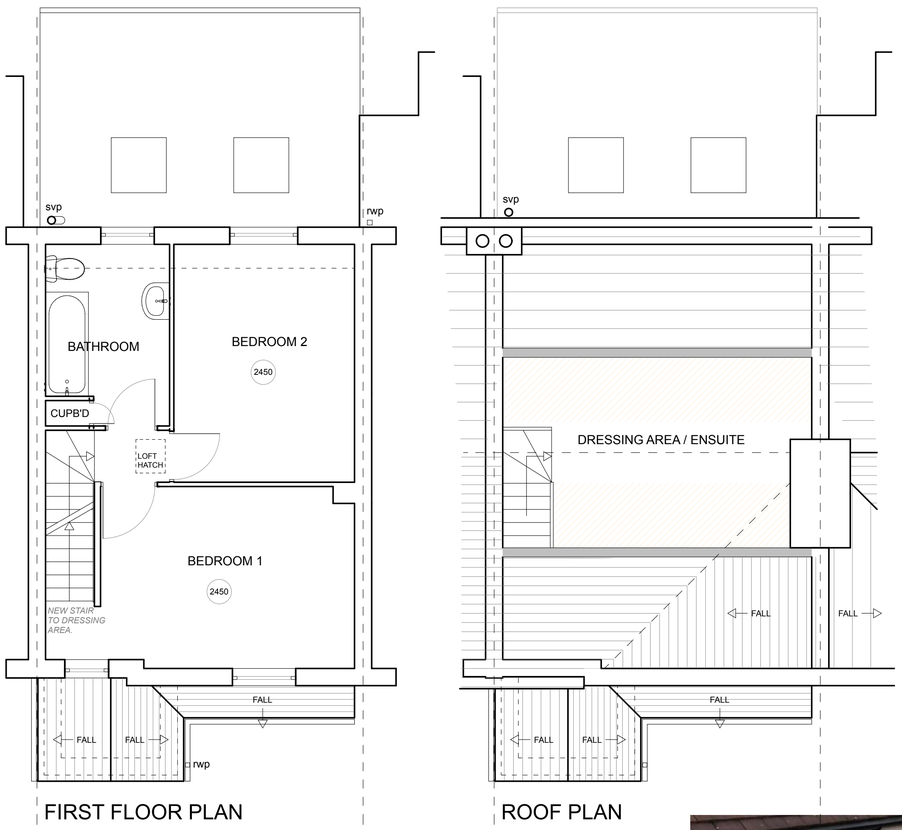


FIRST FLOOR PLAN


ROOF PLAN

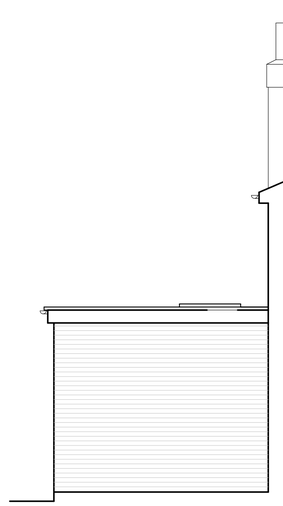


SIDE ELEVATION OF NEW EXTENSION (NORTH FACING)

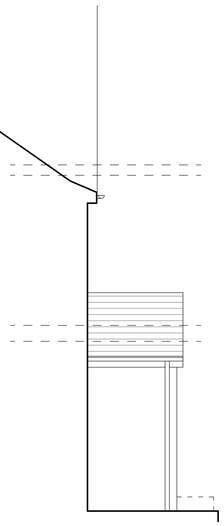

SIDE ELEVATION OF PORCH (NORTH FACING)

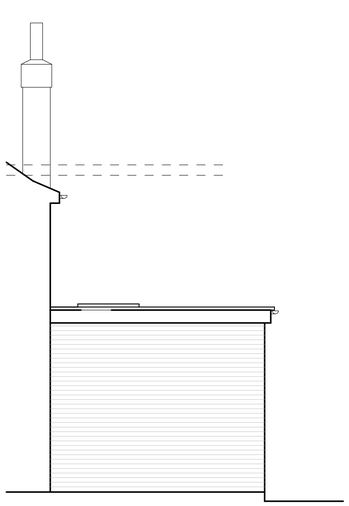

SIDE ELEVATION OF NEW EXTENSION (SOUTH FACING)

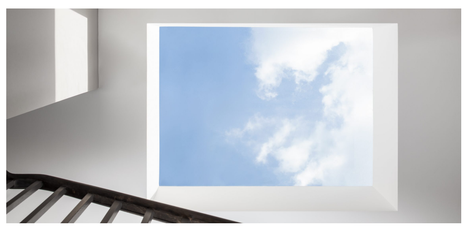





PLANNING ONLY

1 2 3 4 5 6 7 8 9 10

1:100 @ A1

1 2 3 4 5 6 7 8 9 10

1:50 @ A1

Work to indicated dimensions only. All dimensions to be confirmed on site. This drawing is to be read in conjunction with other drawings in this series and all relevant consultants drawings and documentation, where applicable. This drawing has been produced for the client and project identified below and is not intended for use by any other purpose other than indicated on this drawing. Report any discrepancies on this drawing to Garrick Architects for clarification.

GARRICK ARCHITECTS

www.garrickarchitects.co.uk

Scheme
REAR EXTENSION AND INTERNAL ALTERATIONS TO 4 BESSBOROUGH TERRACE, LANCING, WEST SUSSEX BN15 8RG

Title
PROPOSED PLANS & ELEVATIONS.

Client
MRS B. McLEISH

Scale
1:50, 100, 500, 1250 @ A1

Date
DECEMBER 2022

Drawing Number
2233-P-02B

PROPOSED PLANS & ELEVATIONS 1:50