Location Plan

Site Address: **9, Madeira Avenue, Selden, Worthing, BN11 2AT**

PlanningPortal

Date Produced: **11-Jan-2024**

Scale: **1:1250 @A4**

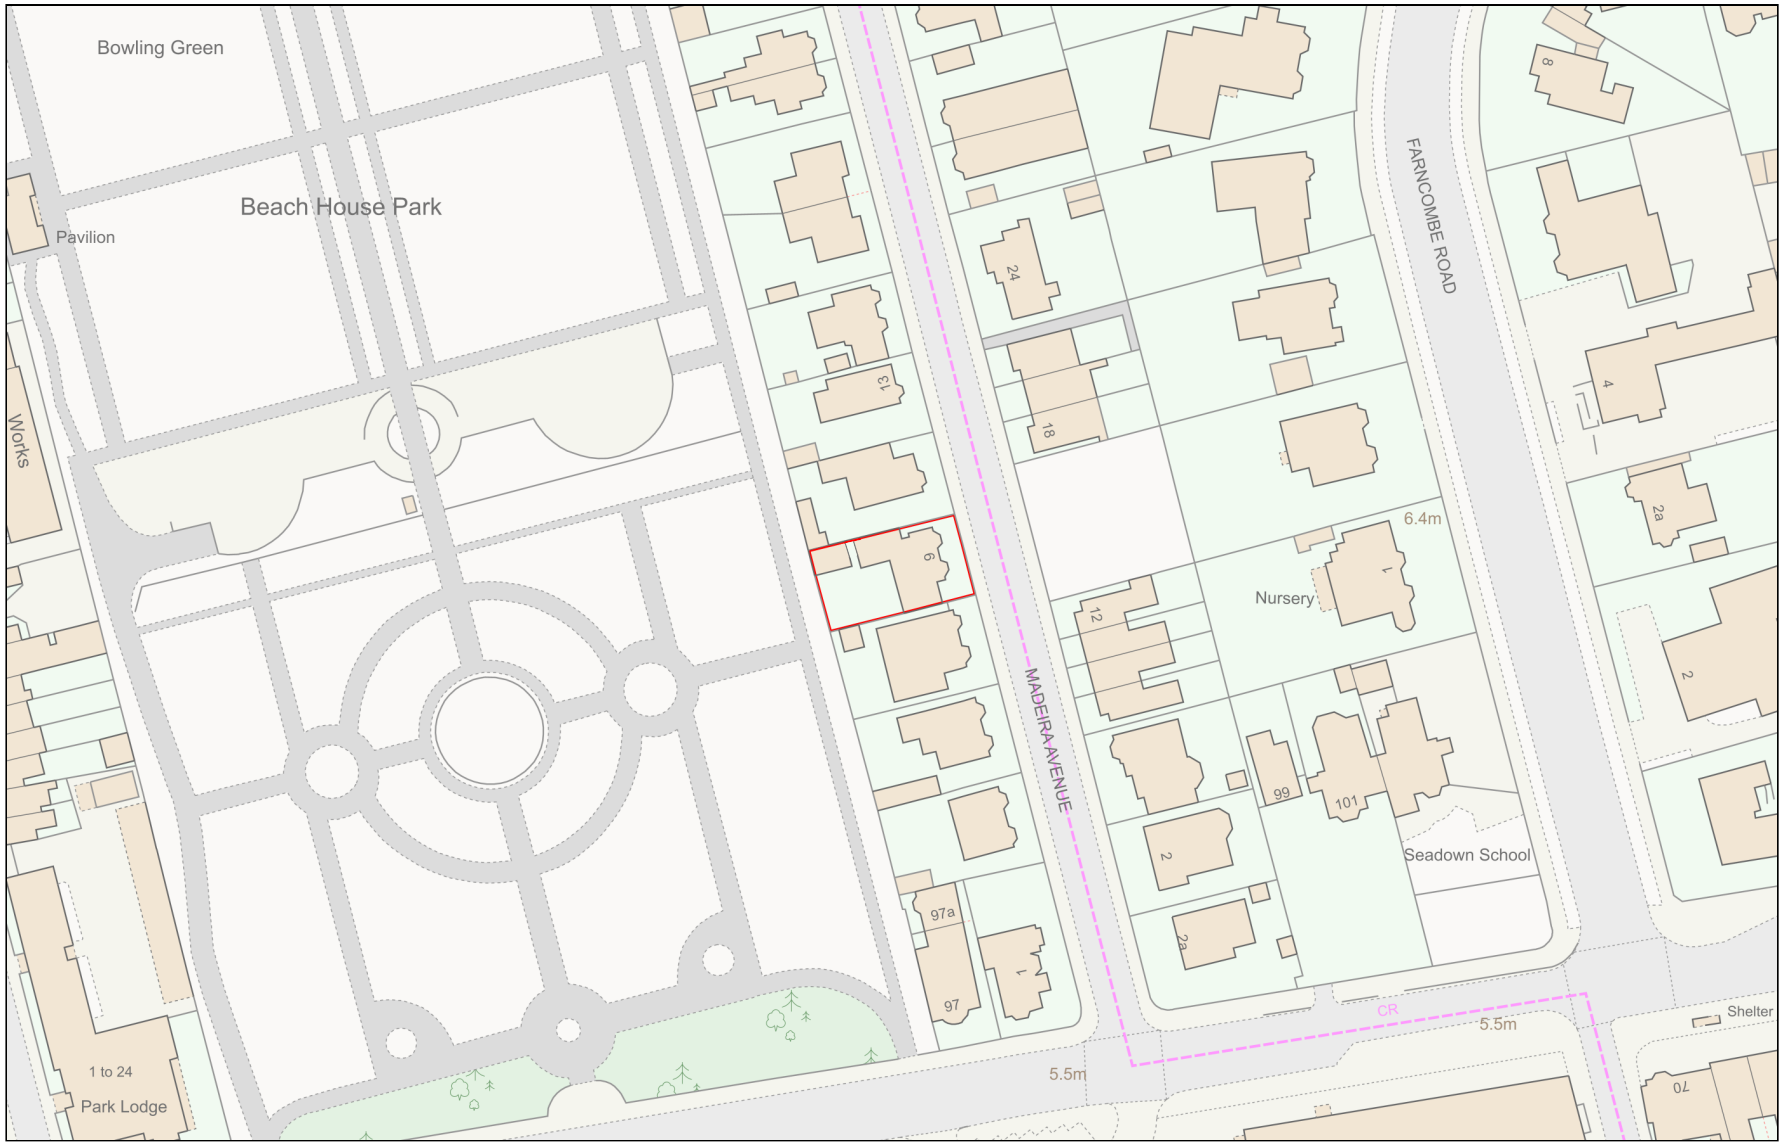

Planning Portal Reference: **PP-12723704v1**

Powered By TerraQuest

© Crown copyright and database rights 2024 OS 100042766