Materials:

External walls to existing house, extension and workshop to be externally insulated and rendered with white or off-white finish.

New windows, rooflights and doors to be white aluminium or uPVC.

Workshop door timber or steel with white finish.

Extension and workshop roofs to match existing.

AMENDMENT

ADUR & WORTHING
PLANNING SERVICES

PLAN	AWDM/ 0846/15
DATE VALID	11/8/15

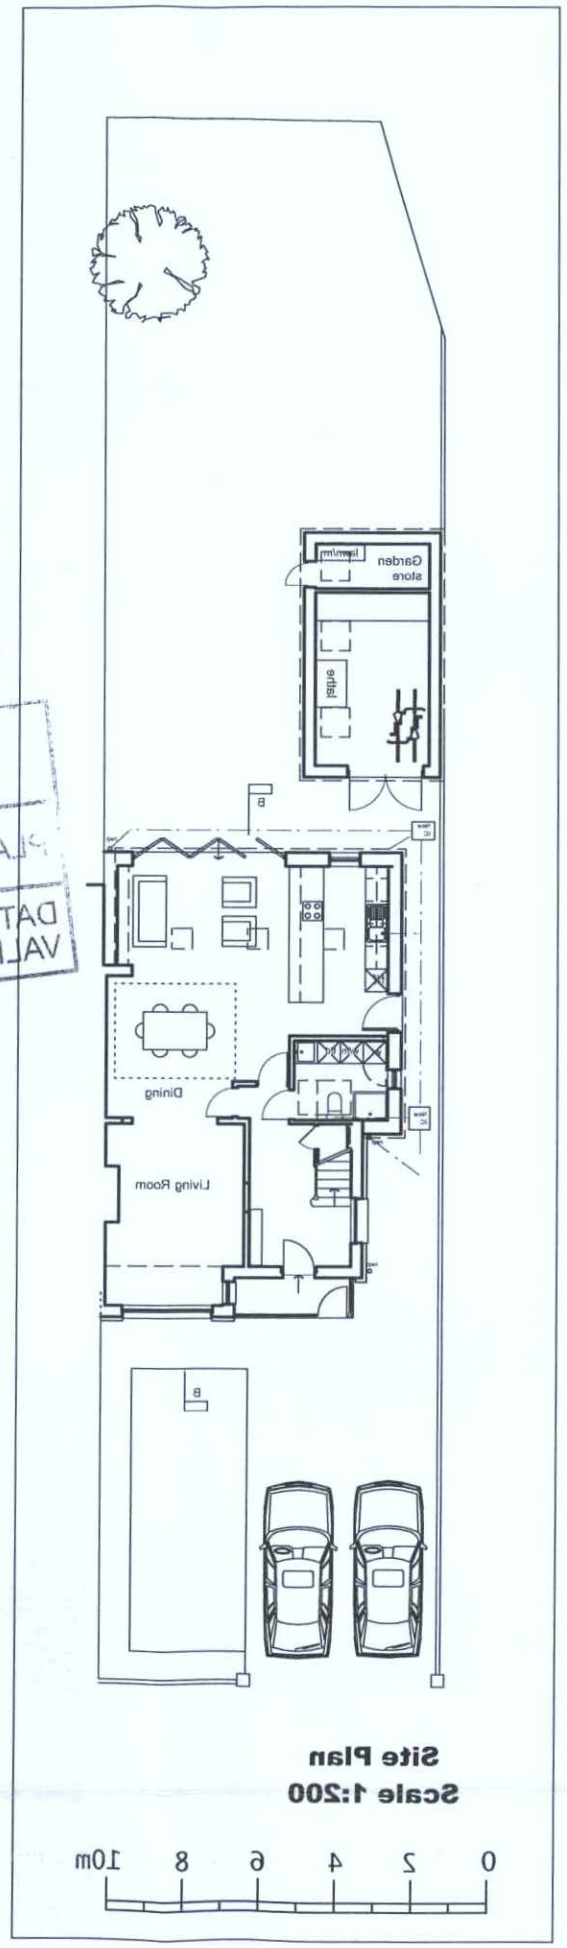

Site Plan
Scale 1:200

0 2 4 6 8 10m

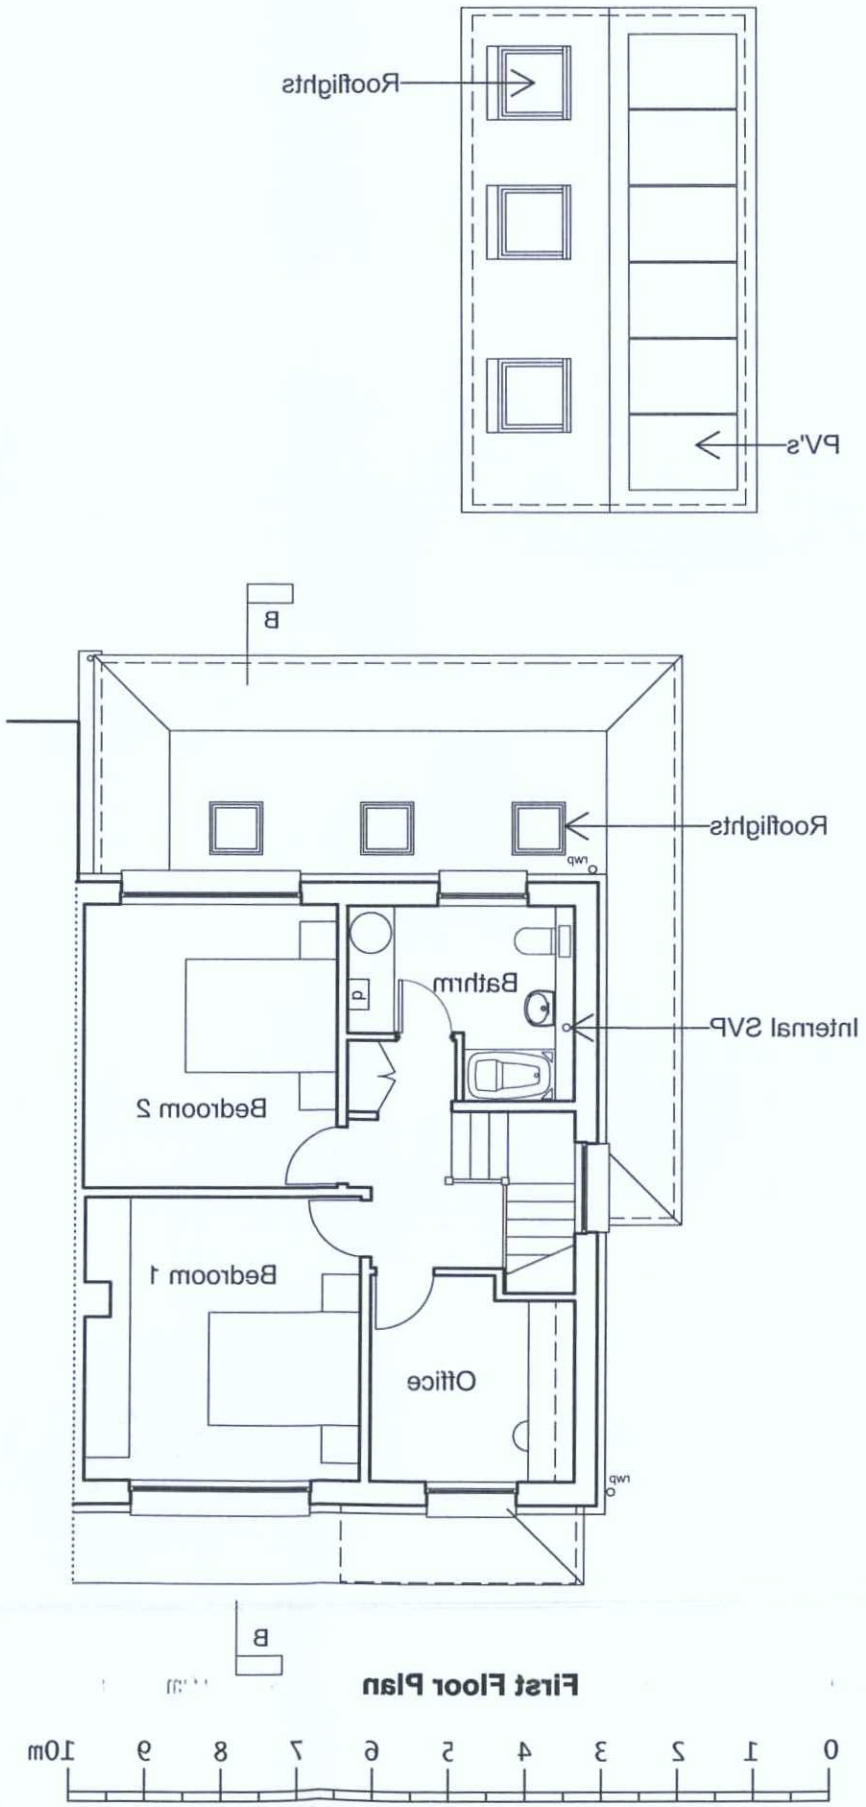

First Floor Plan

0 1 2 3 4 5 6 7 8 9 10m

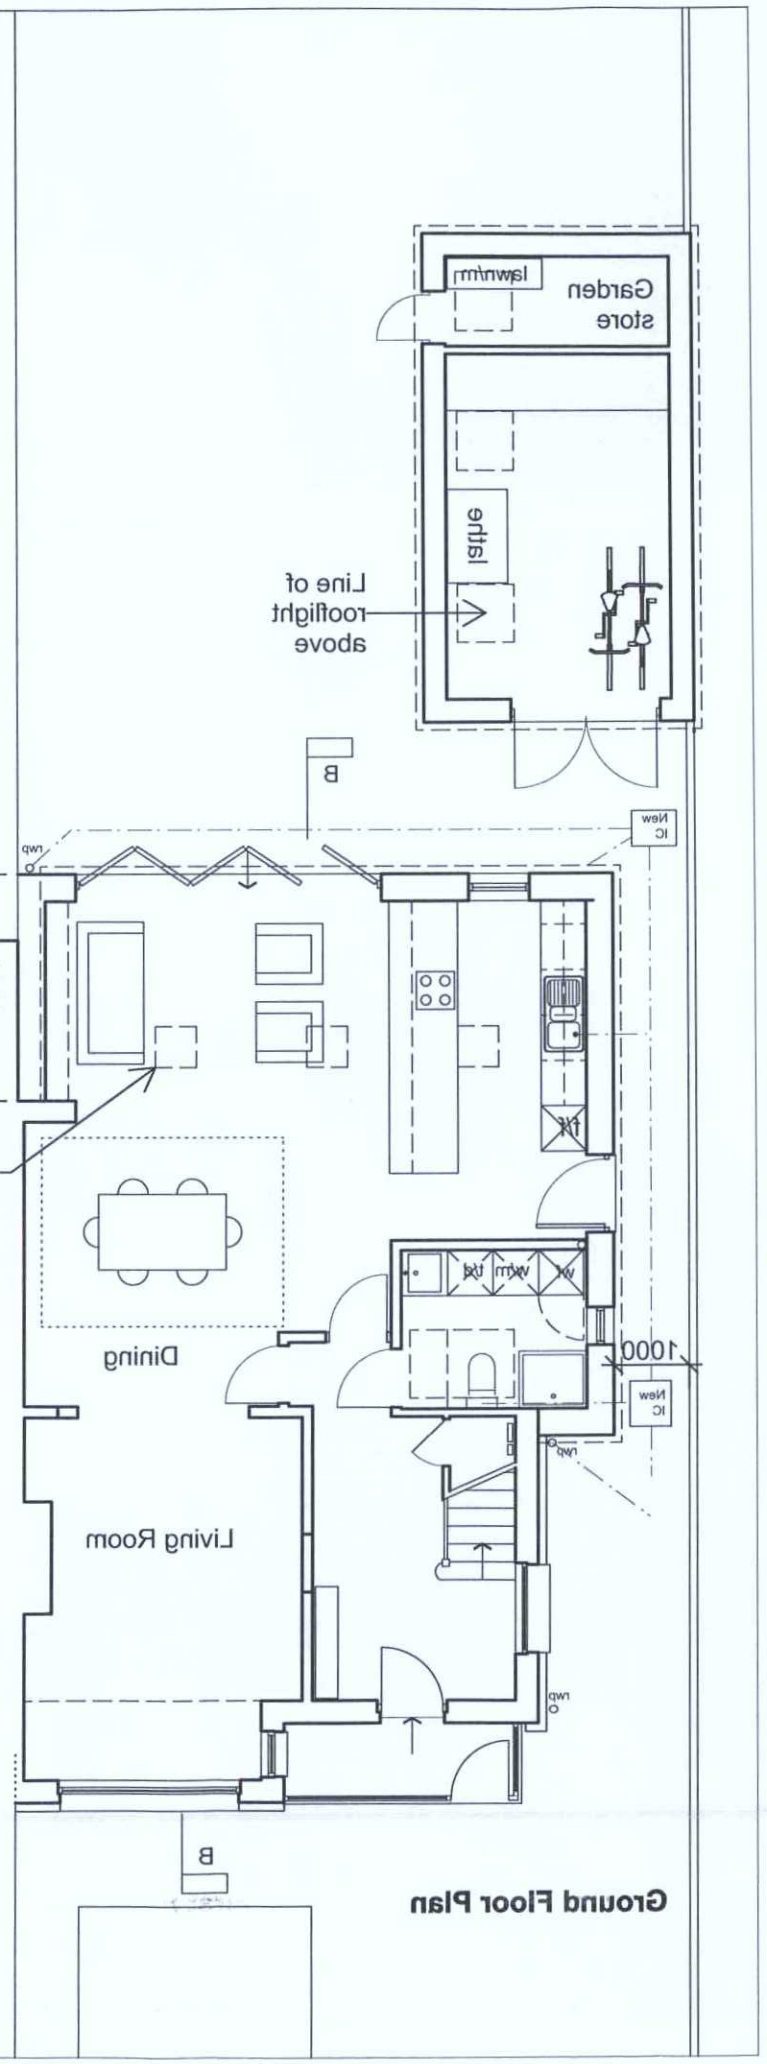

Ground Floor Plan

B Workshop eaves within boundary 11 August 2015
A Workshop closer to house 10 July 2015
Revision Notes Date

eskay architects
62 Parkside
Shoreham-by-Sea
BN43 6HA
tel: 07745 654 556

project
13 Southdown Rd,
Shoreham-by-Sea BN43 5AL

drawing
Proposed Plans

ref	dwg no.	rev
CS	03	B

scale	size	date
1:100	A3	March 2015

status
Planning