

A3 DRAWING (Print with no scaling)




EXISTING FRONT ELEVATION (north)

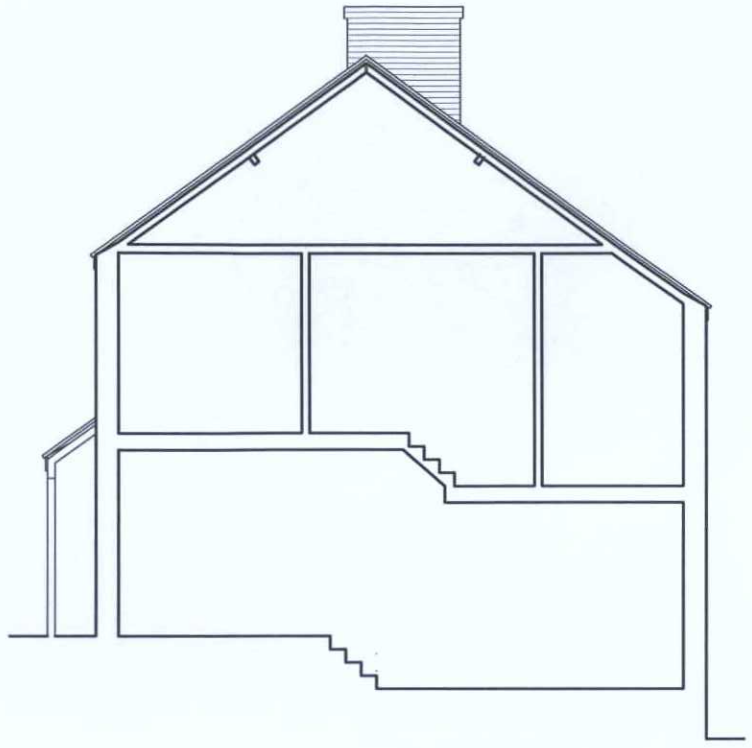


EXISTING SIDE ELEVATION (east)

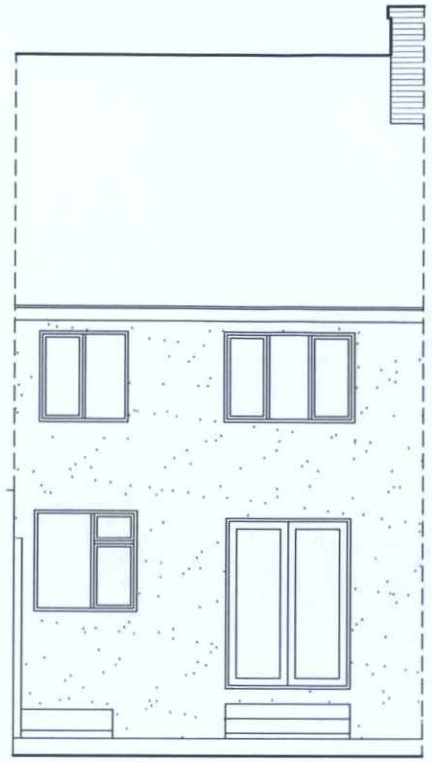


EXISTING REAR ELEVATION (south)

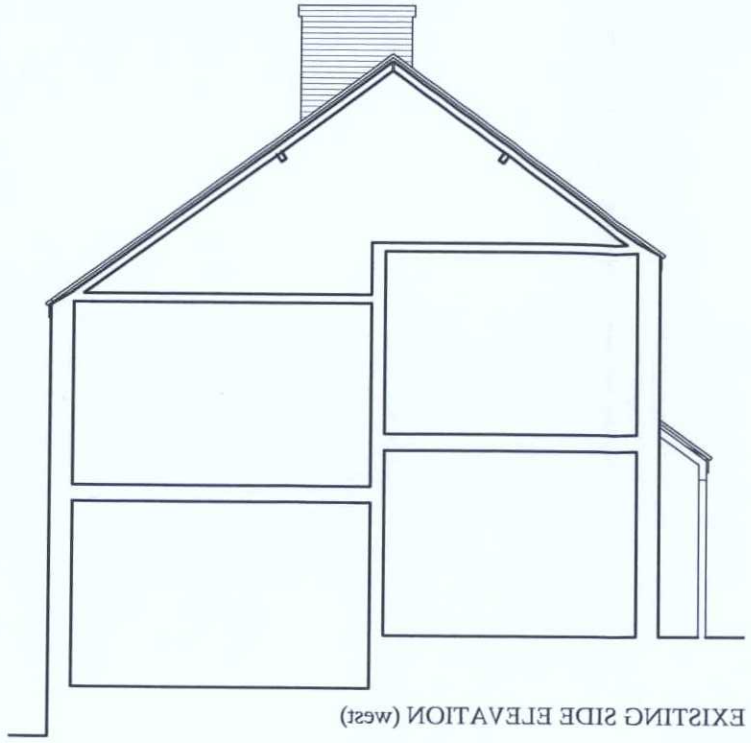

EXISTING SIDE ELEVATION (west)

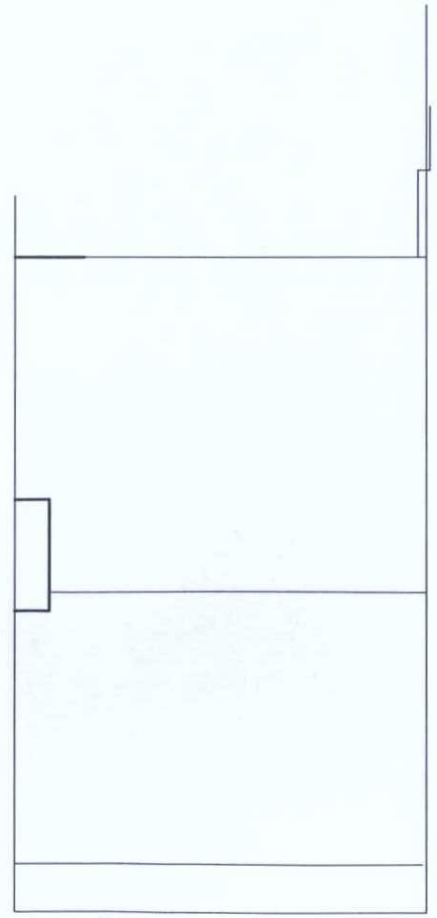

EXISTING ROOF PLAN

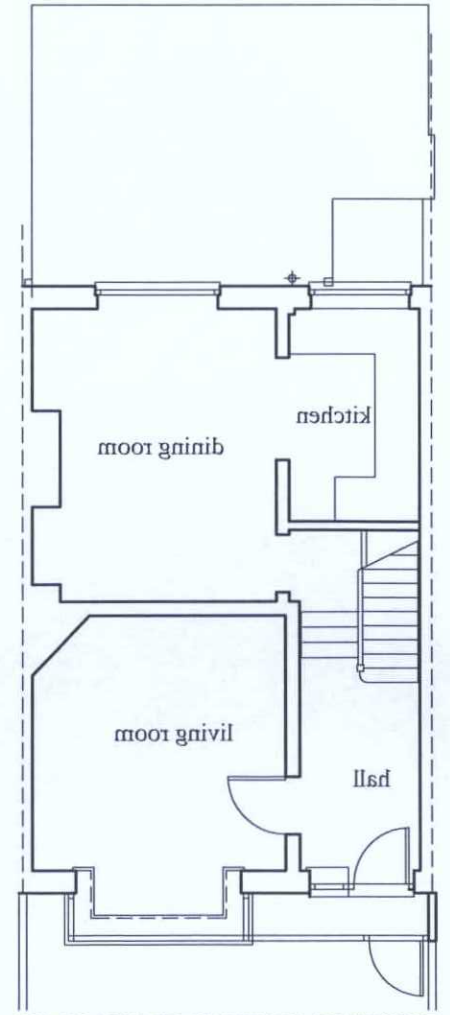

EXISTING GROUND FLOOR PLAN

0m 1m 2m 3m 4m 5m 6m 7m 8m 9m

ADUR & WORTHING
PLANNING SERVICES

PLAN	AWDM/ 1215/19
DATE VALID	– 5 AUG 2019

Rev A Elevational orientation added August 2019

Proposal: PROPOSED SINGLE STOREY REAR EXTENSION

SABRE ARCHITECTURAL DESIGN CONSULTANTS

Drawing Description.
EXISTING ELEVATIONS, FLOOR & ROOF PLANS

Location.
82 Old Shoreham Road, Southwick, BRIGHTON,BN42 4HS

For: Mr & Mrs Eldershost — Date : July 2019

Tel: 07917858987
Email: architectural@sky.com

Scale : 1:100 — Drawing No: 2019_35_EXT 001 — rev. A