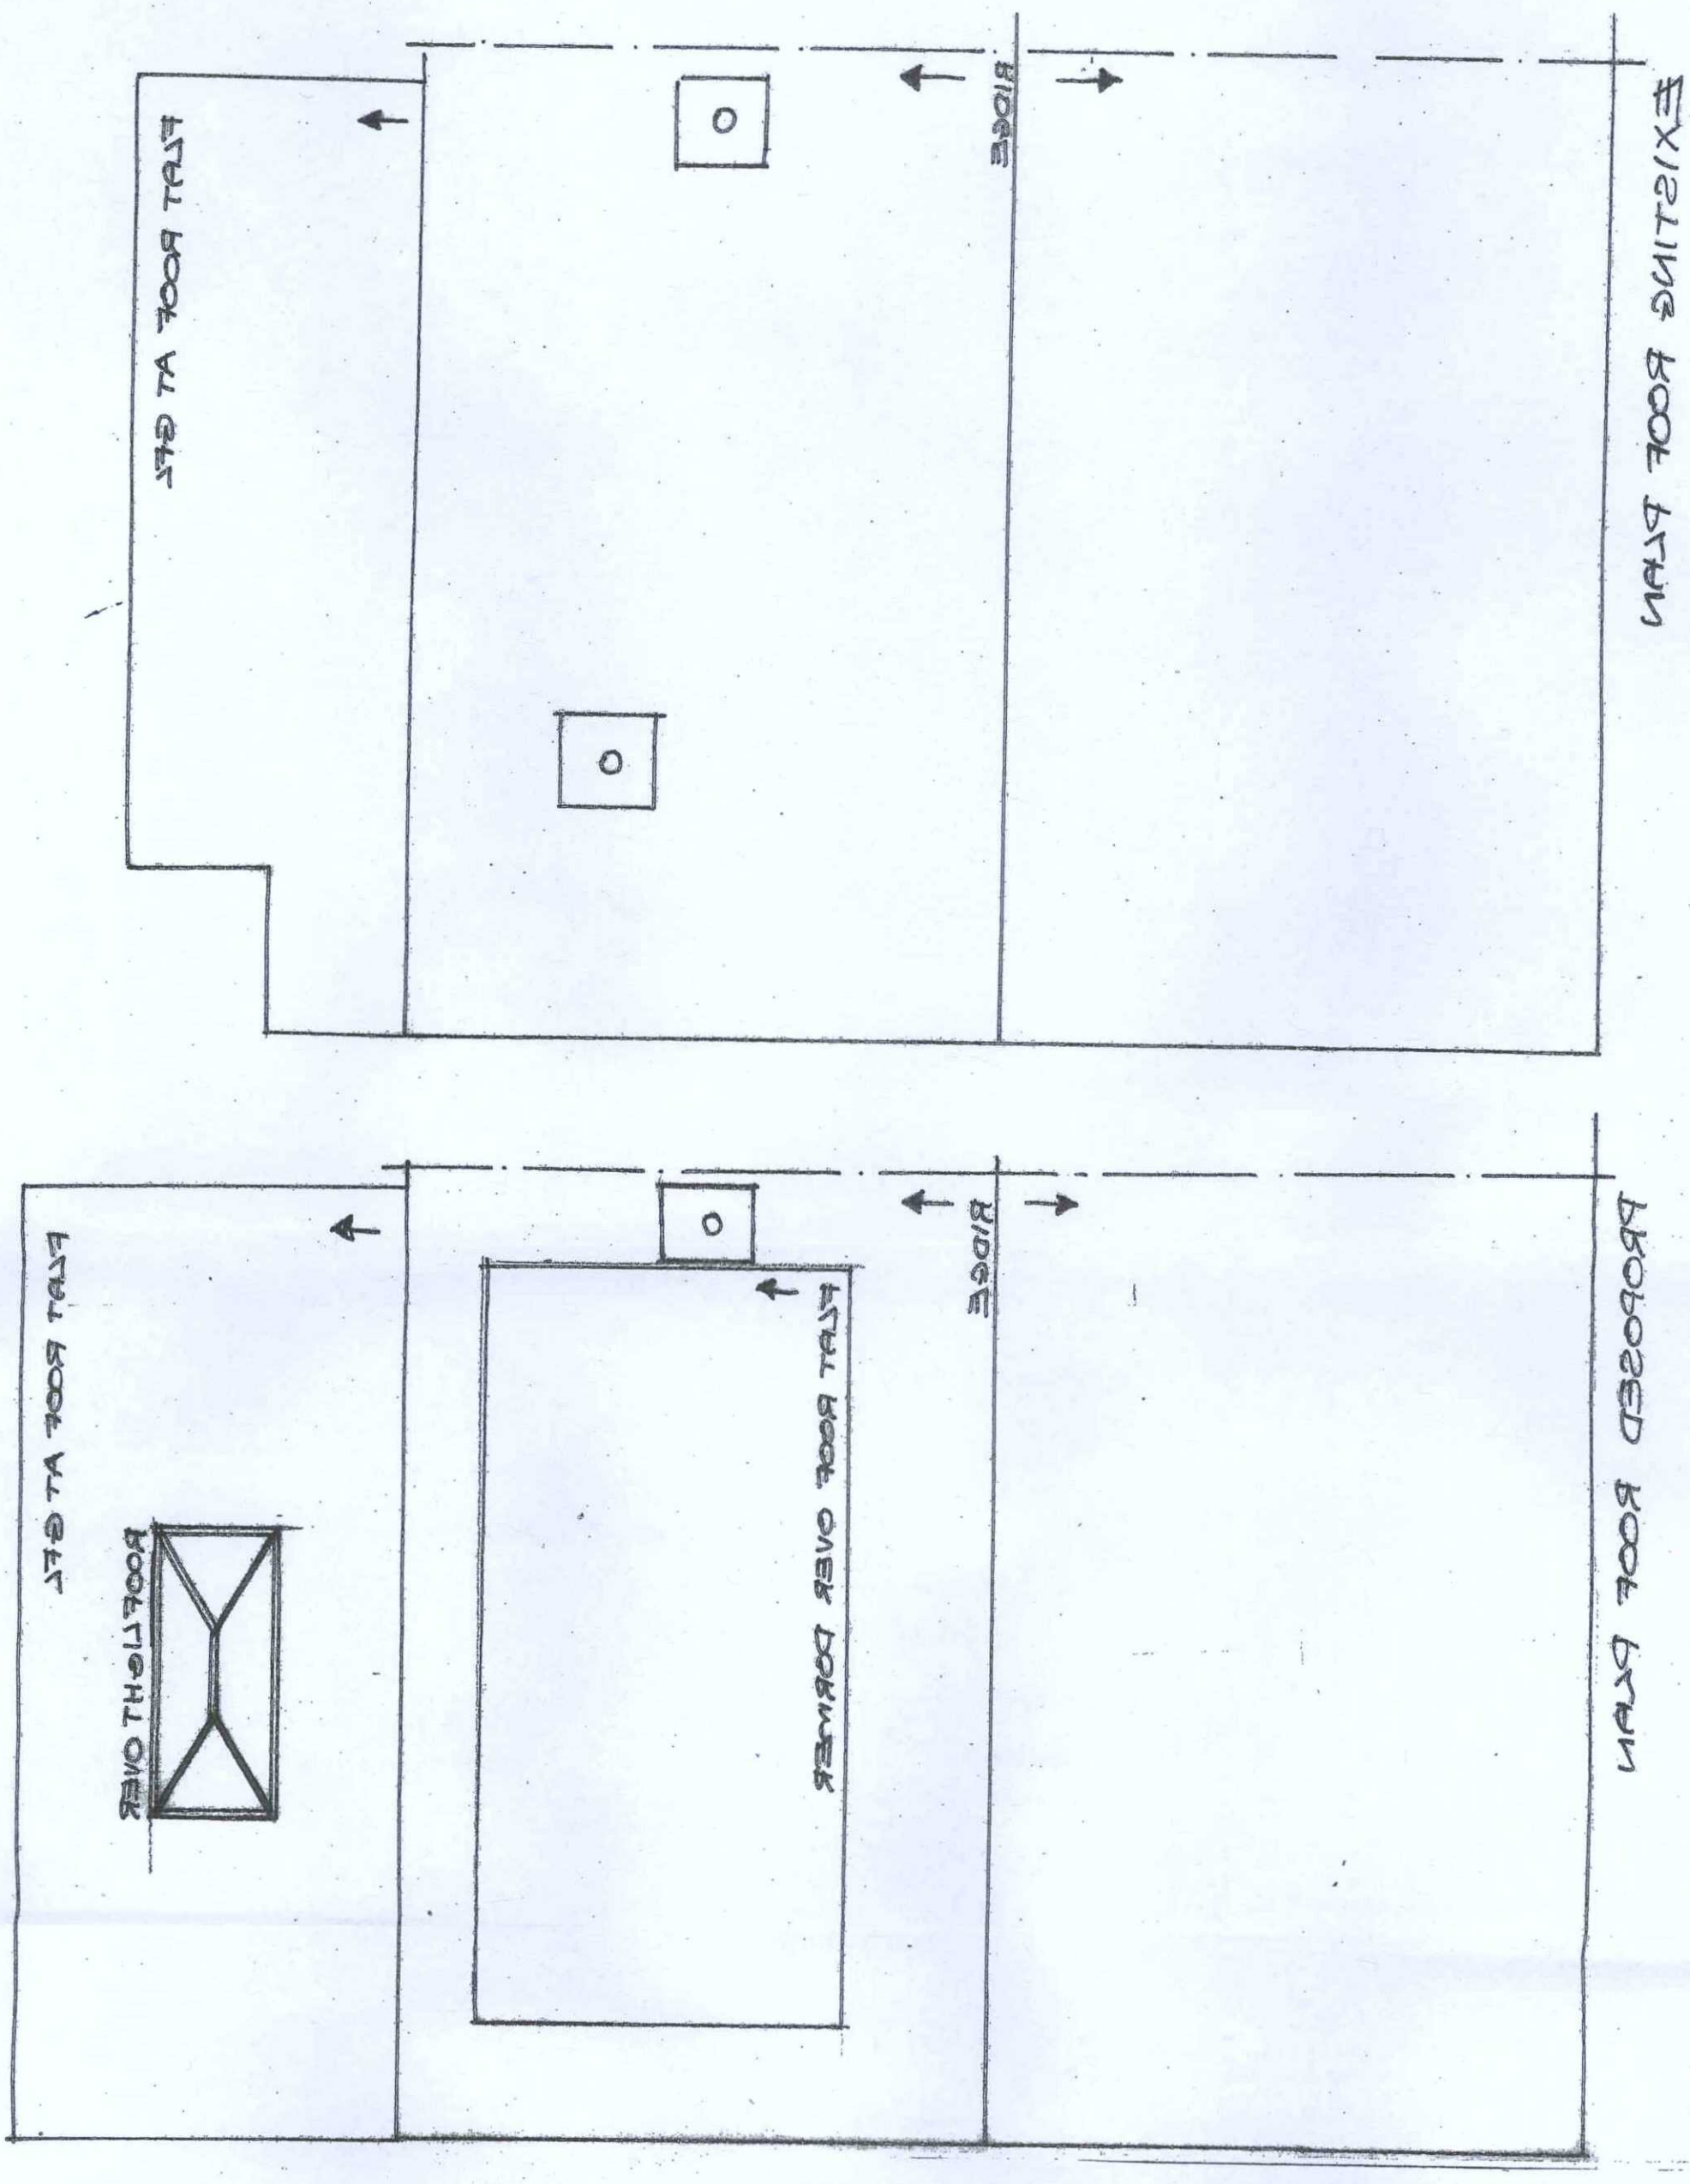

DRAWING TITLE:	Existing & Proposed Roof Plan
DRAWING NUMBER:	07
DRAWING SCALE:	1:50
PAGE SIZE:	A3
CLIENT:	Mr Krzysztof Skiba
ADDRESS:	11 Silverdale Drive, Sompting BN15 9SH
DATE:	25th July 2019

1.0m	1.0m	1.0m	1.0m	1.0m

ADUR & WORTHING PLANNING SERVICES	
PLAN	AWDM/1041/19
DATE VALID	- 5 AUG 2019