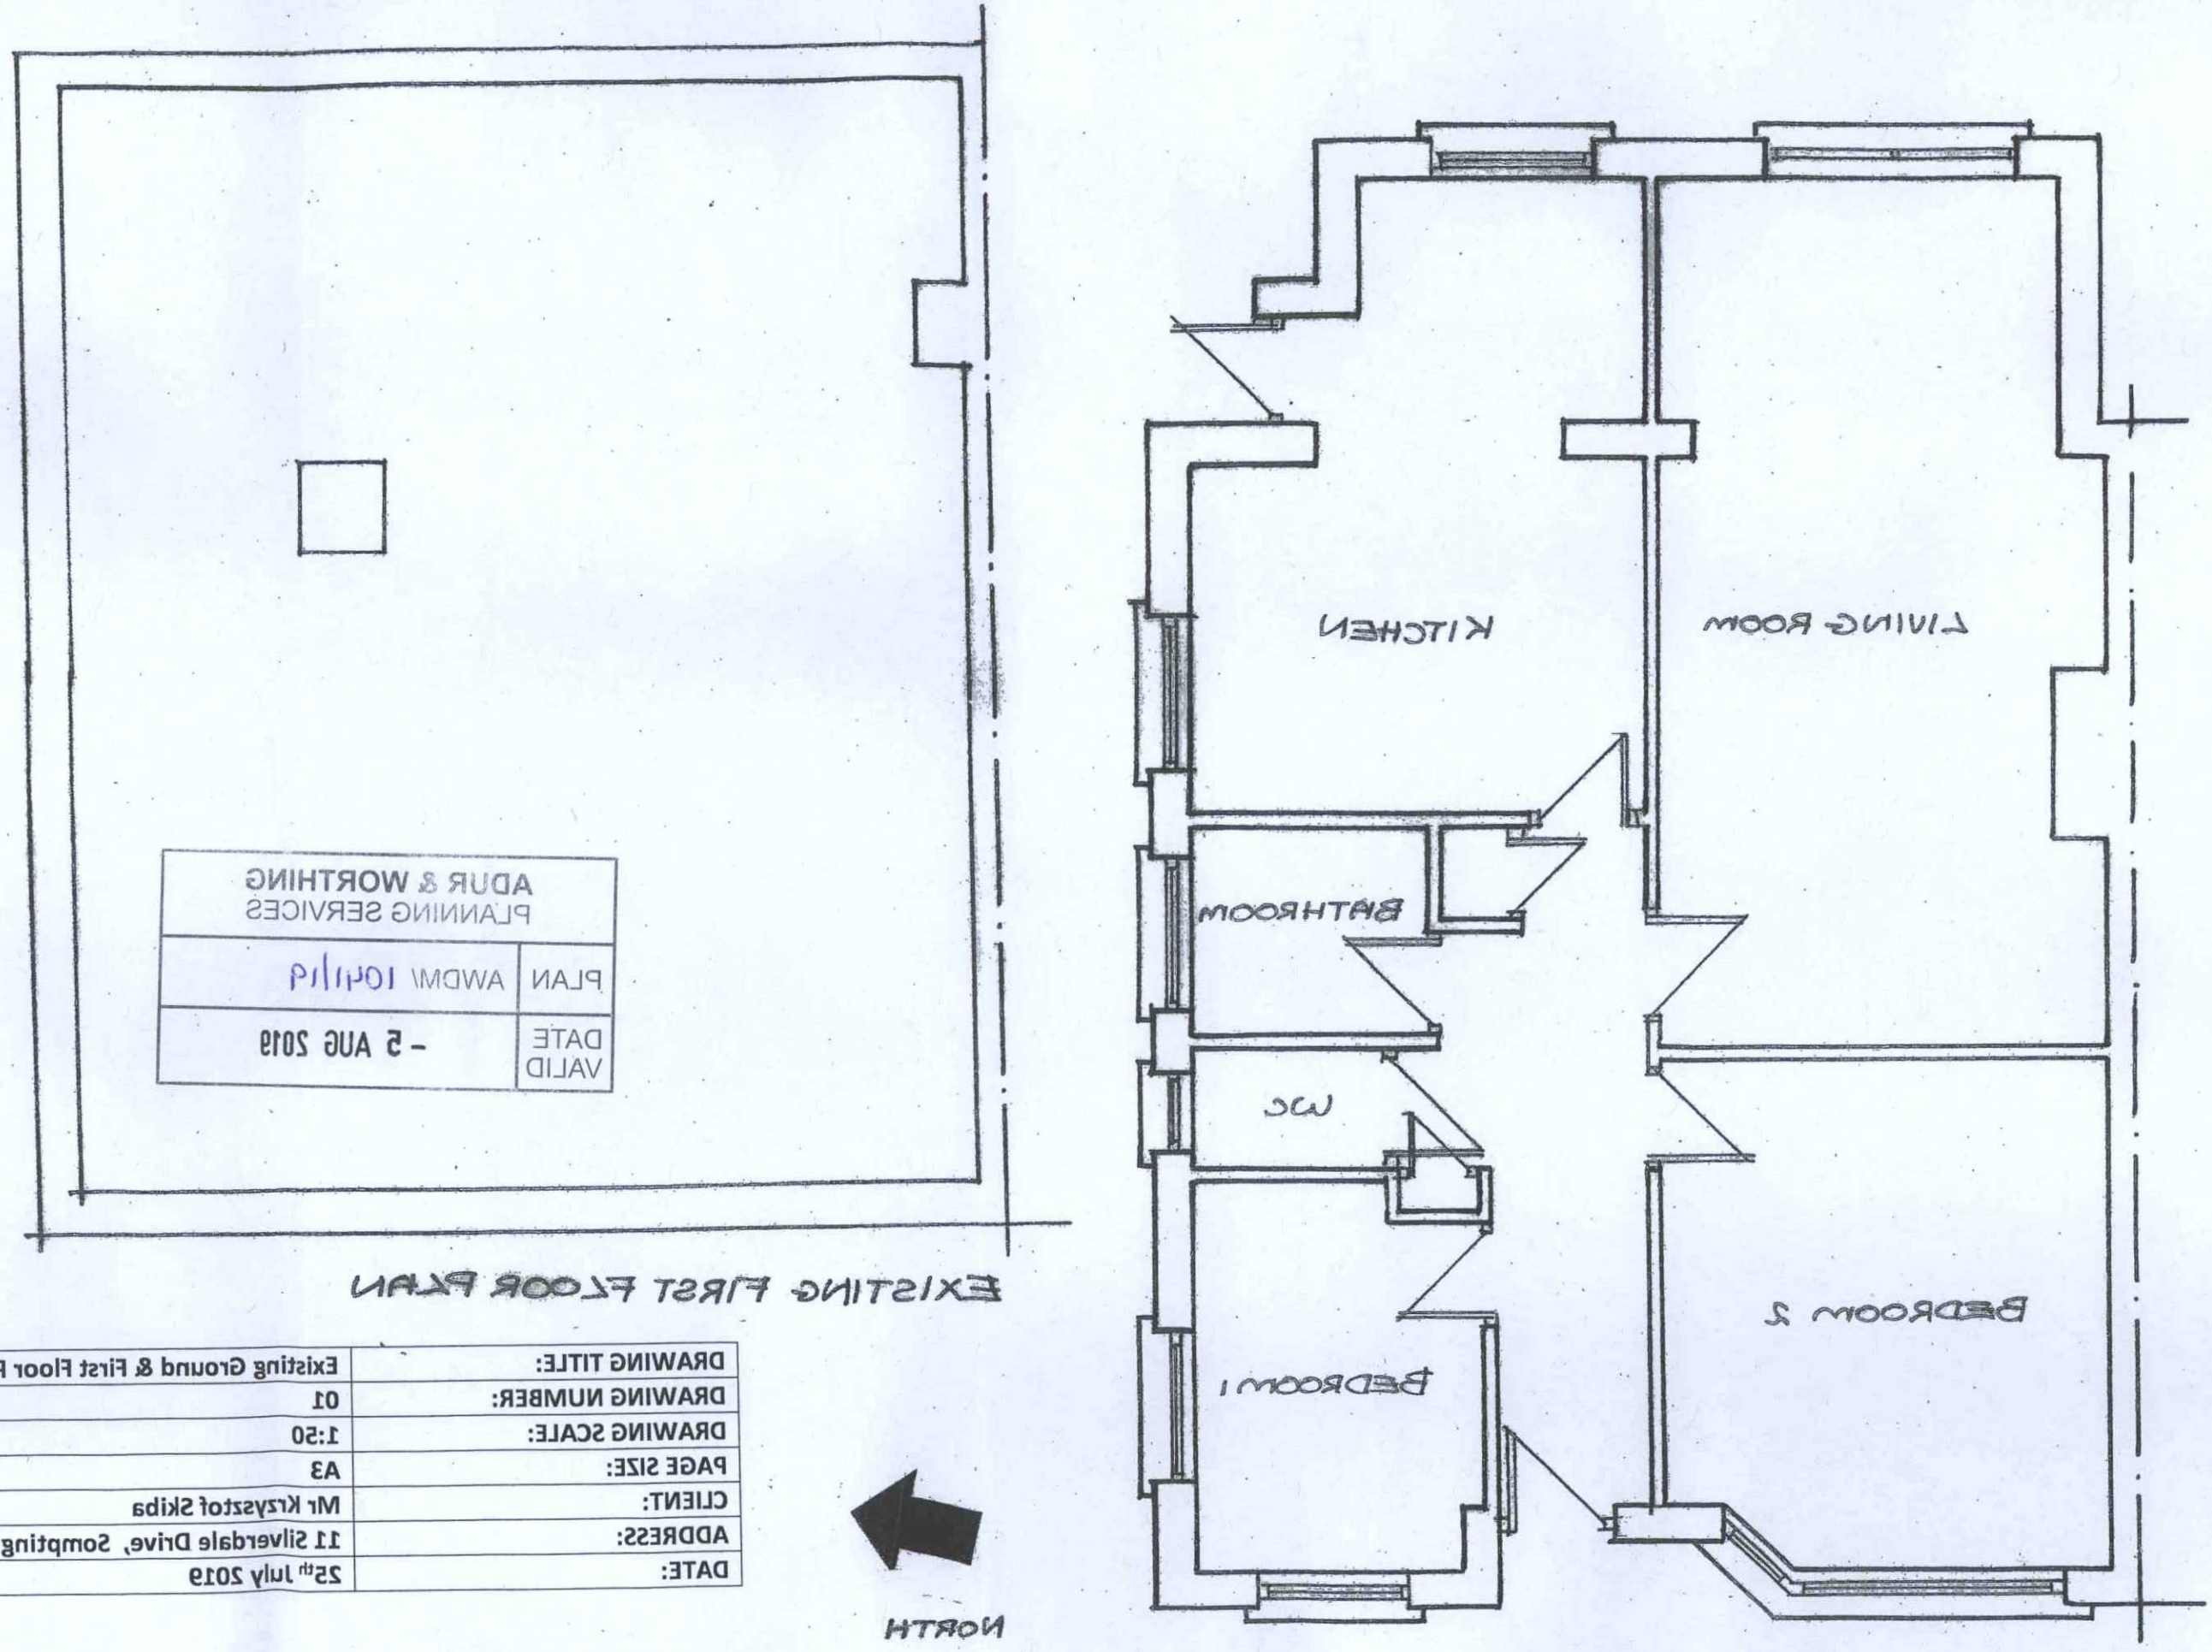


EXISTING GROUND FLOOR PLAN

EXISTING FIRST FLOOR PLAN

ADUR & WORTHING PLANNING SERVICES	
PLAN	AWDM/ 1041/19
DATE VALID	– 5 AUG 2019

DRAWING TITLE:	Existing Ground & First Floor Plan
DRAWING NUMBER:	01
DRAWING SCALE:	1:50
PAGE SIZE:	A3
CLIENT:	Mr Krzysztof Skiba
ADDRESS:	11 Silverdale Drive, Sompting BN15 9SH
DATE:	25th July 2019

NORTH

1.0m 1.0m 1.0m 1.0m 1.0m