
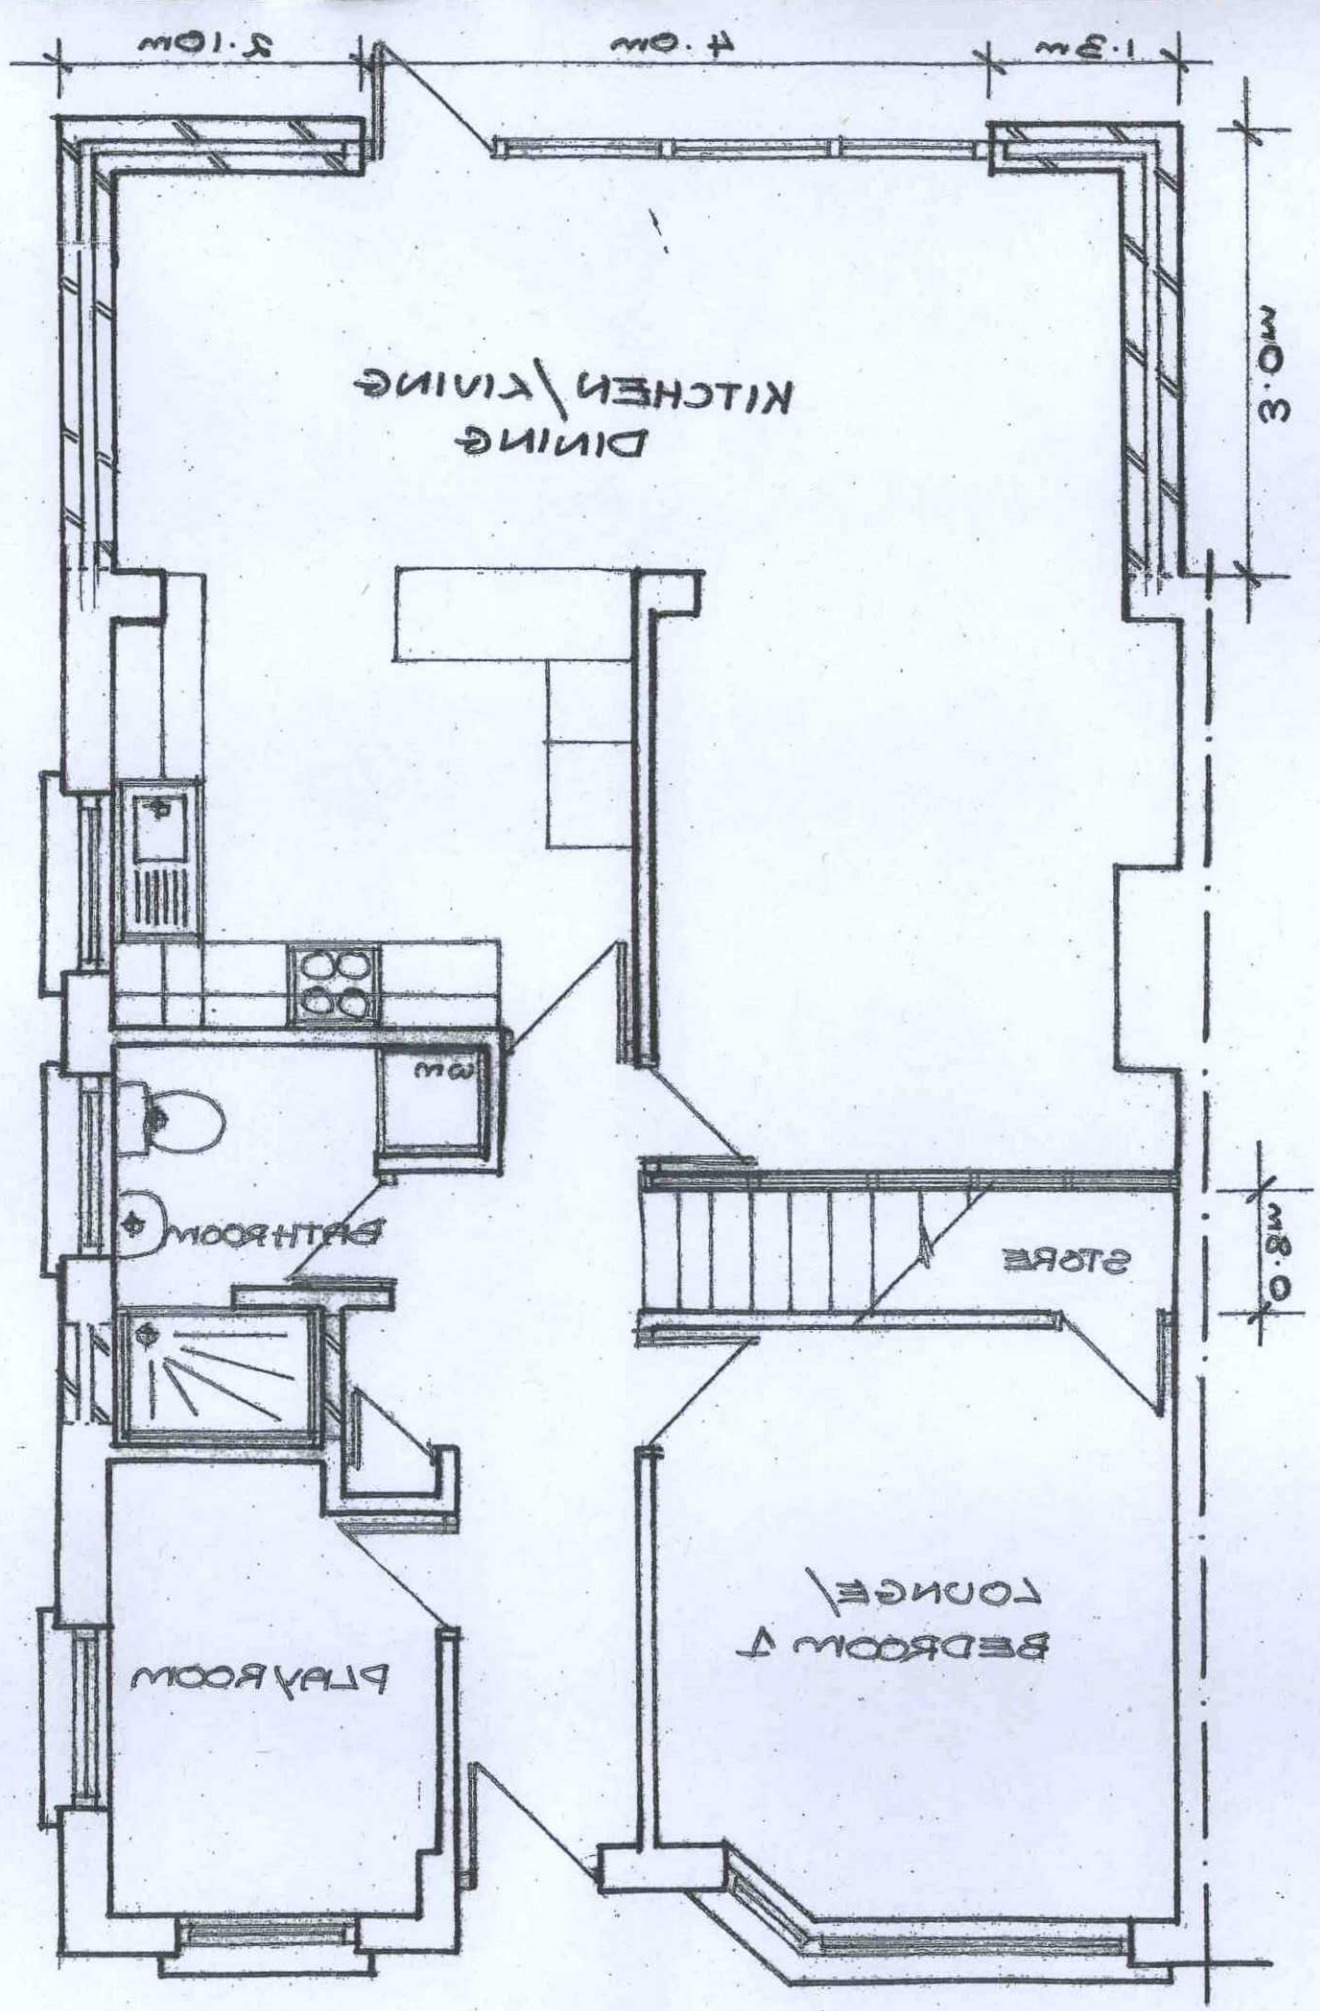


PROPOSED GROUND FLOOR PLAN

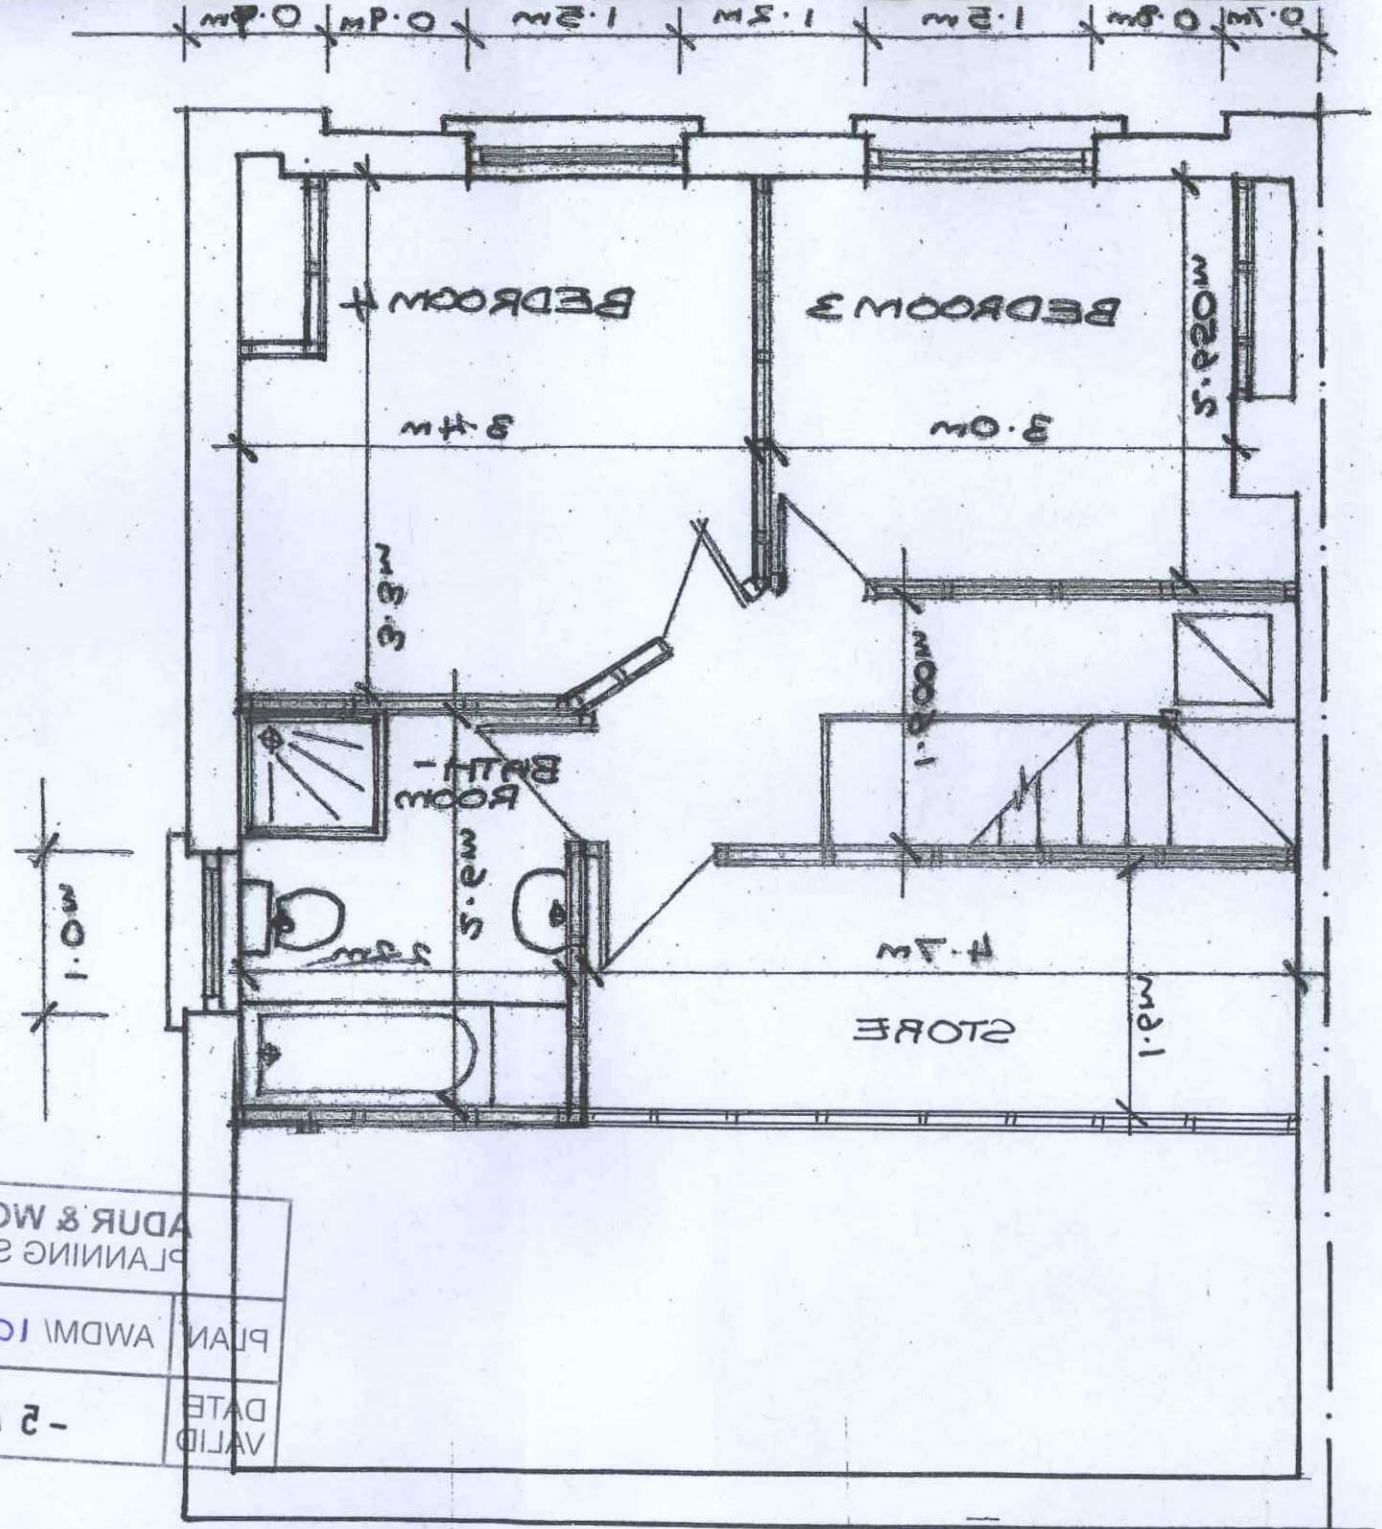

PROPOSED FIRST FLOOR PLAN

DRAWING TITLE:	Proposed Ground & First Floor Plans
DRAWING NUMBER:	02
DRAWING SCALE:	1:50
PAGE SIZE:	A3
CLIENT:	Mr Krzysztof Skiba
ADDRESS:	11 Silverdale Drive, Sompting BN15 9SH
DATE:	25th July 2019

NORTH

1.0m	1.0m	1.0m	1.0m	1.0m

DATE VALID	- 5 AUG 2019
PLAN	AWDM/ 1041/19

ADUR & WORTHING
PLANNING SERVICES