

0m 2m 4m 6m 8m 10m

VISUAL SCALE 1:100 @ A3

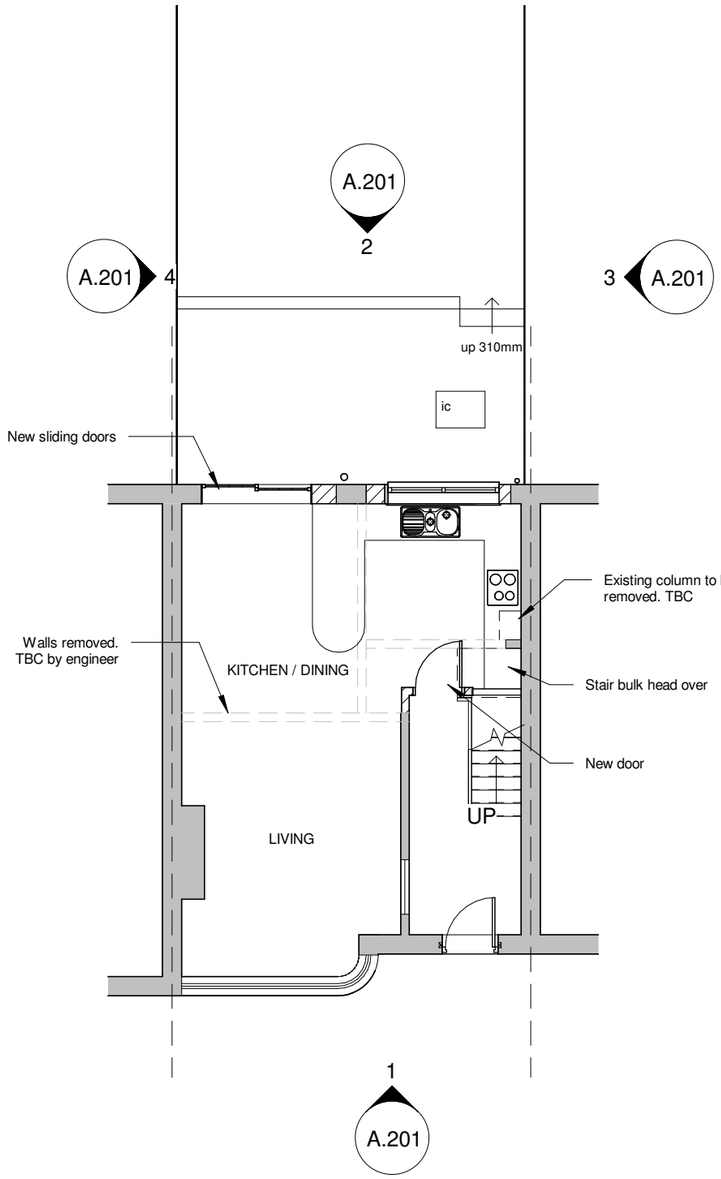

1 GROUND FLOOR

1 : 100

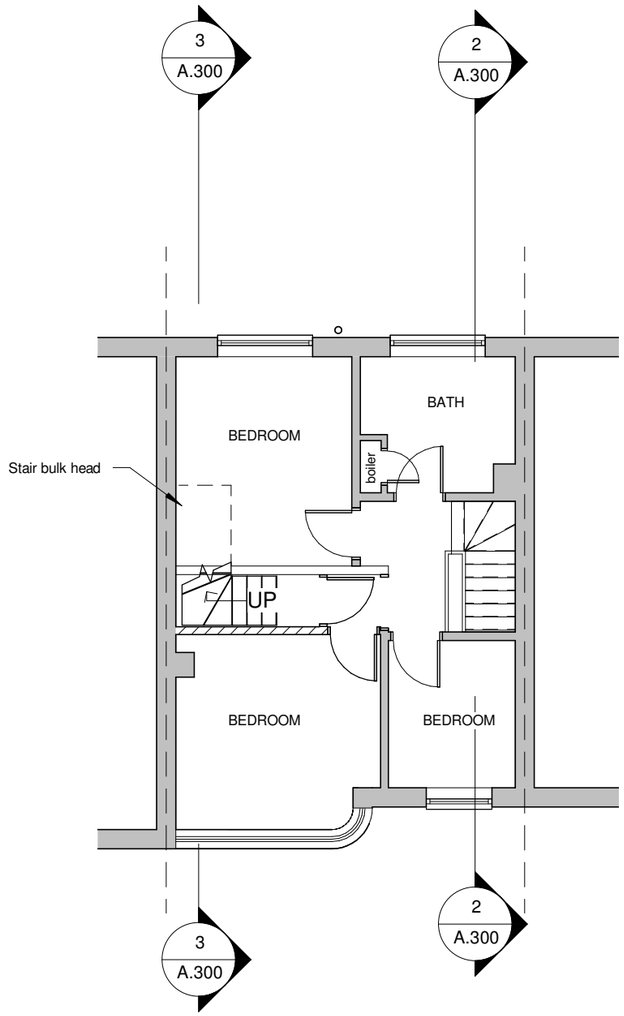

2 FIRST FLOOR

1 : 100

KRONA DESIGN

ARCHITECTURAL DESIGN & DRAFTING

4 Union Place | Worthing | BN11 1LG
info@kronadesign.co.uk | kronadesign.co.uk
Tel: 01903 256150 Mob: 07827 994111

PROJECT

Loft Conversion and Internal Alterations

ADDRESS

81 Old Shoreham Rd.
Southwick
West Sussex

TITLE

Proposed Plans

CLIENT

Mr & Mrs Buss

DRAWN	STATUS	DATE
JLB	Design	03/11/21

SCALE (@ A3)	PROJECT NUMBER
1 : 100	KD.1252

DRAWING NUMBER	REV
A.101	

© KRONA DESIGN