

1st FLOOR PLAN 1:100

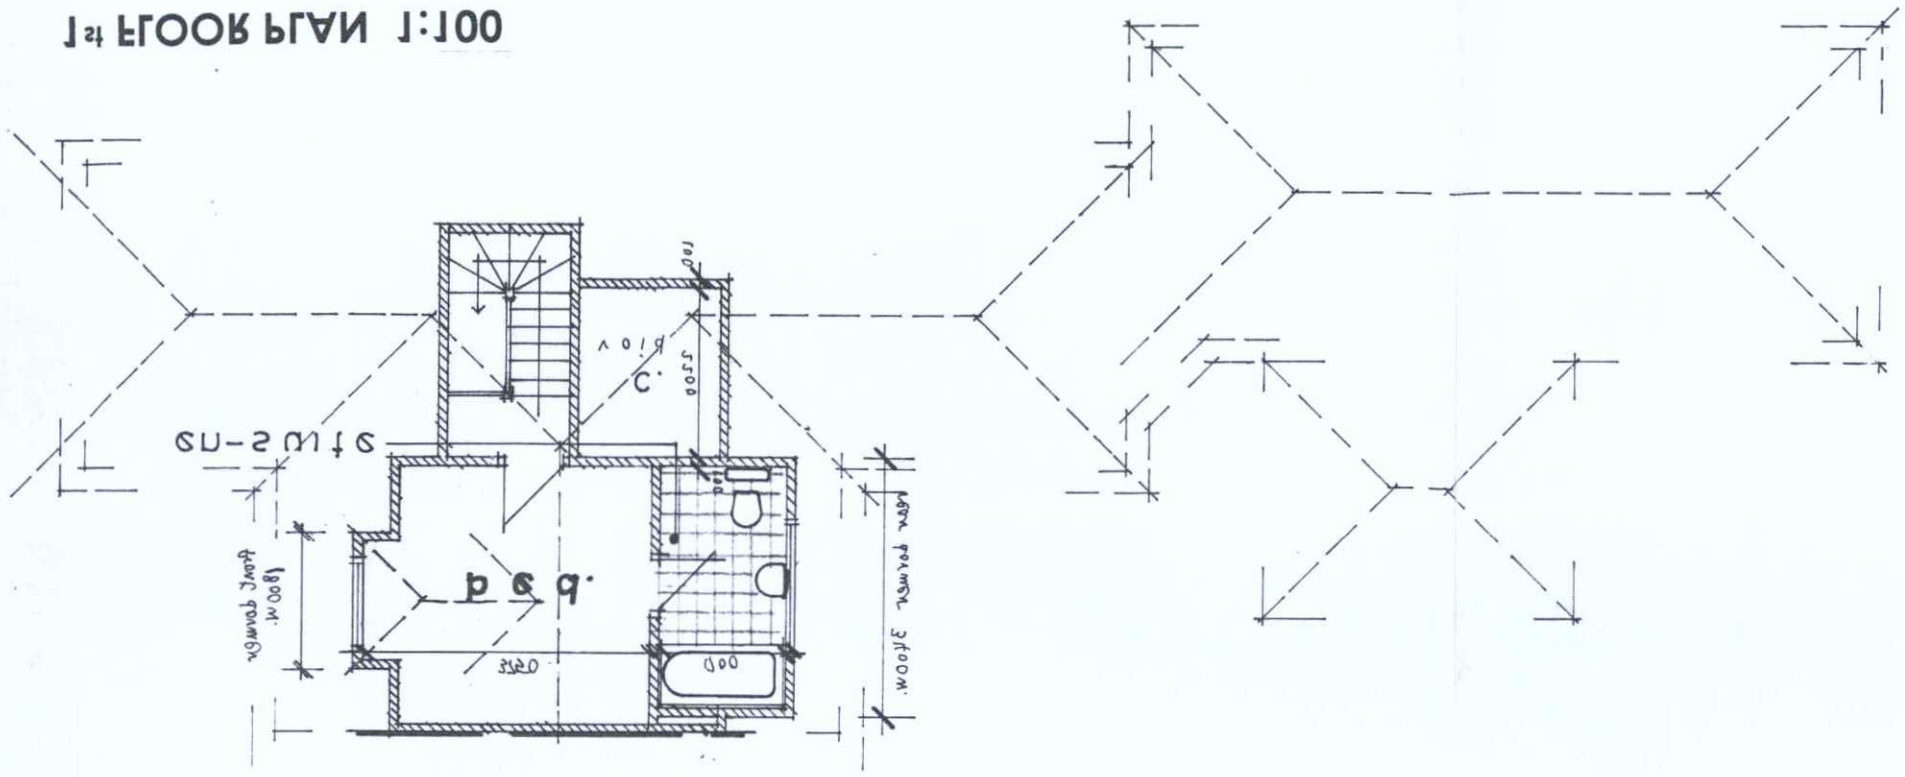

GROUND FLOOR PLAN 1:100

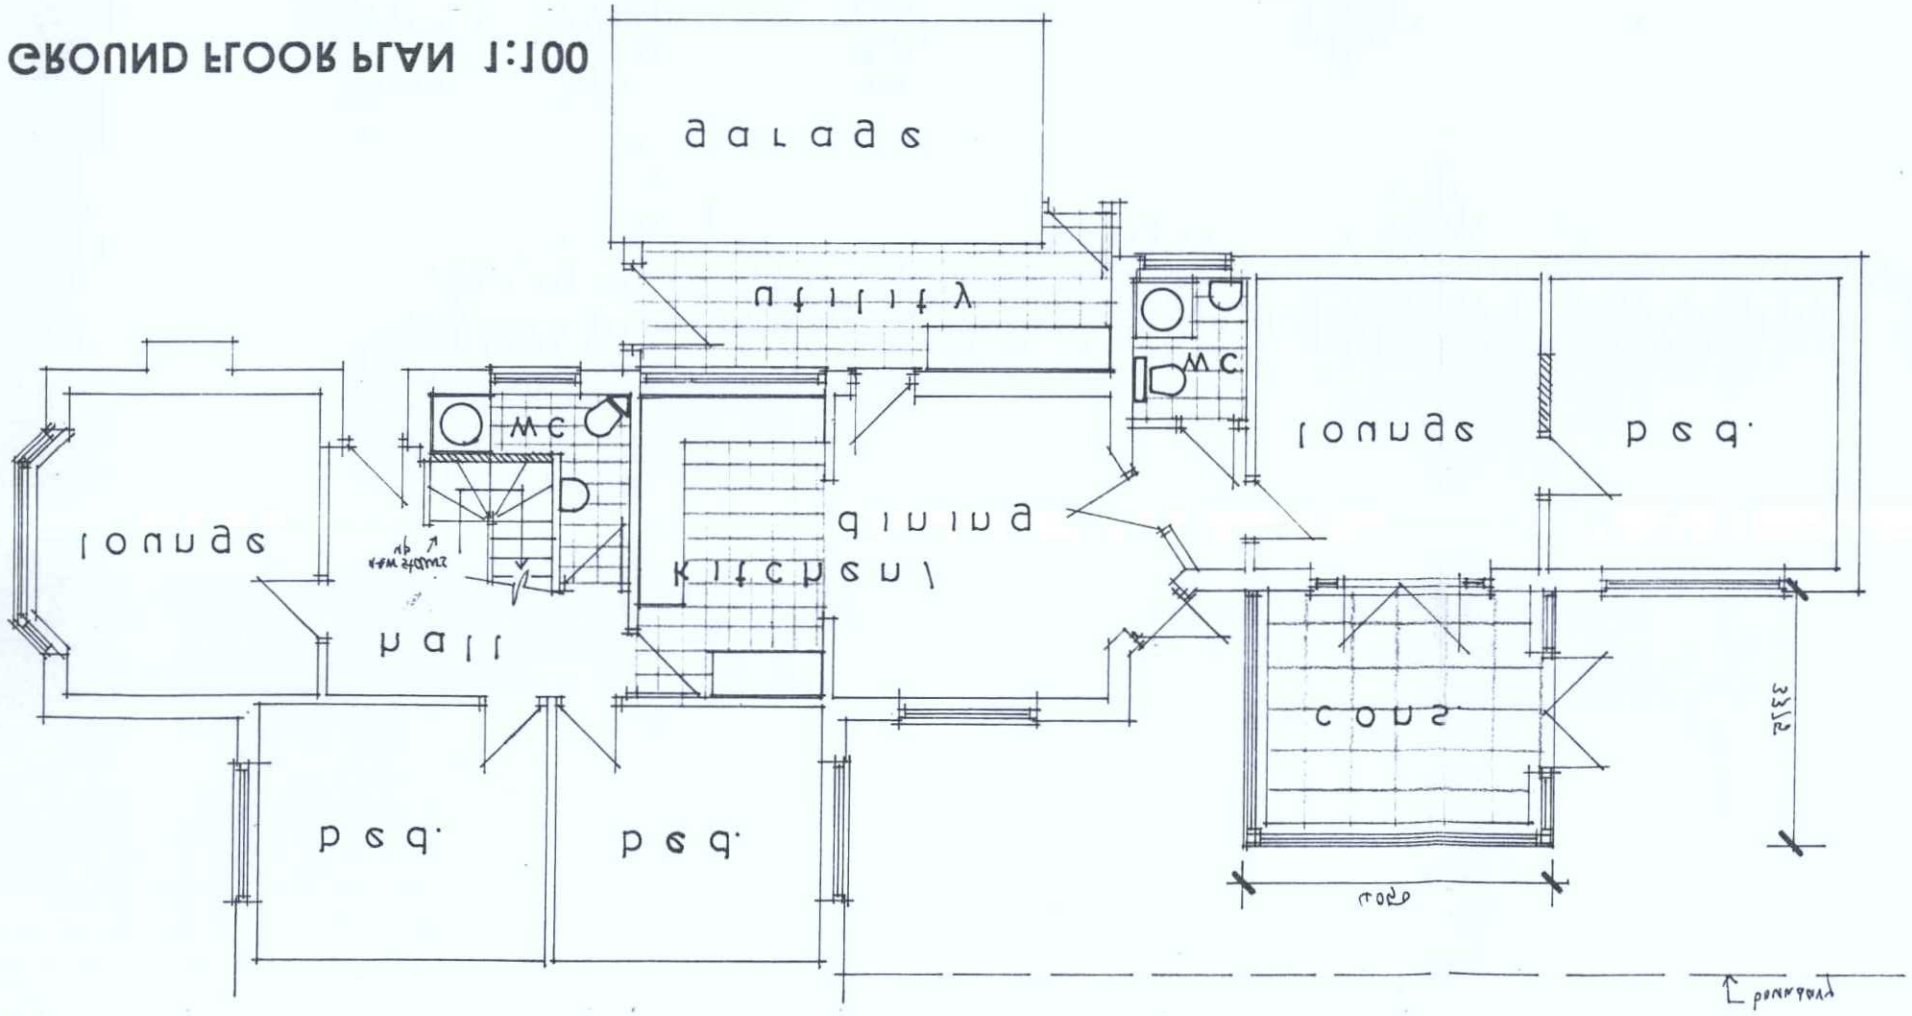

CONSENT GRANTED
28 JAN 2008
WORTHING BOROUGH COUNCIL

REVISED PLAN

DEPOSITED 24.10.08
BOROUGH OF WORTHING
T.P. OFFICE COPY

Proposed front & rear dormers and conservatory to rear elevation

52 THE PLANTATION, WORTHING

Project

The copyright to this drawing is reserved and the drawing must not be disclosed without authority.
Any discrepancies whatsoever to be brought to the attention of the client immediately.

Figured dimensions to take precedence over scaled dimensions. The contractor is to verify all dimensions on site before commencing any work.

Drawing A - Description of conservation amended 28/11/08

CHARTERED ARCHITECTURAL TECHNOLOGIST
WAYNE CANDER MCIAT
98 Durrington Lane
WORTHING
West Sussex
BN13 3RD
Tel\Fax 01903 694817
Email - wayne@wcander.freeserve.co.uk

Client	
Drawing no. TW\17\01	Date OCT. 2007
Scale AS SHOWN	Drawn by WC