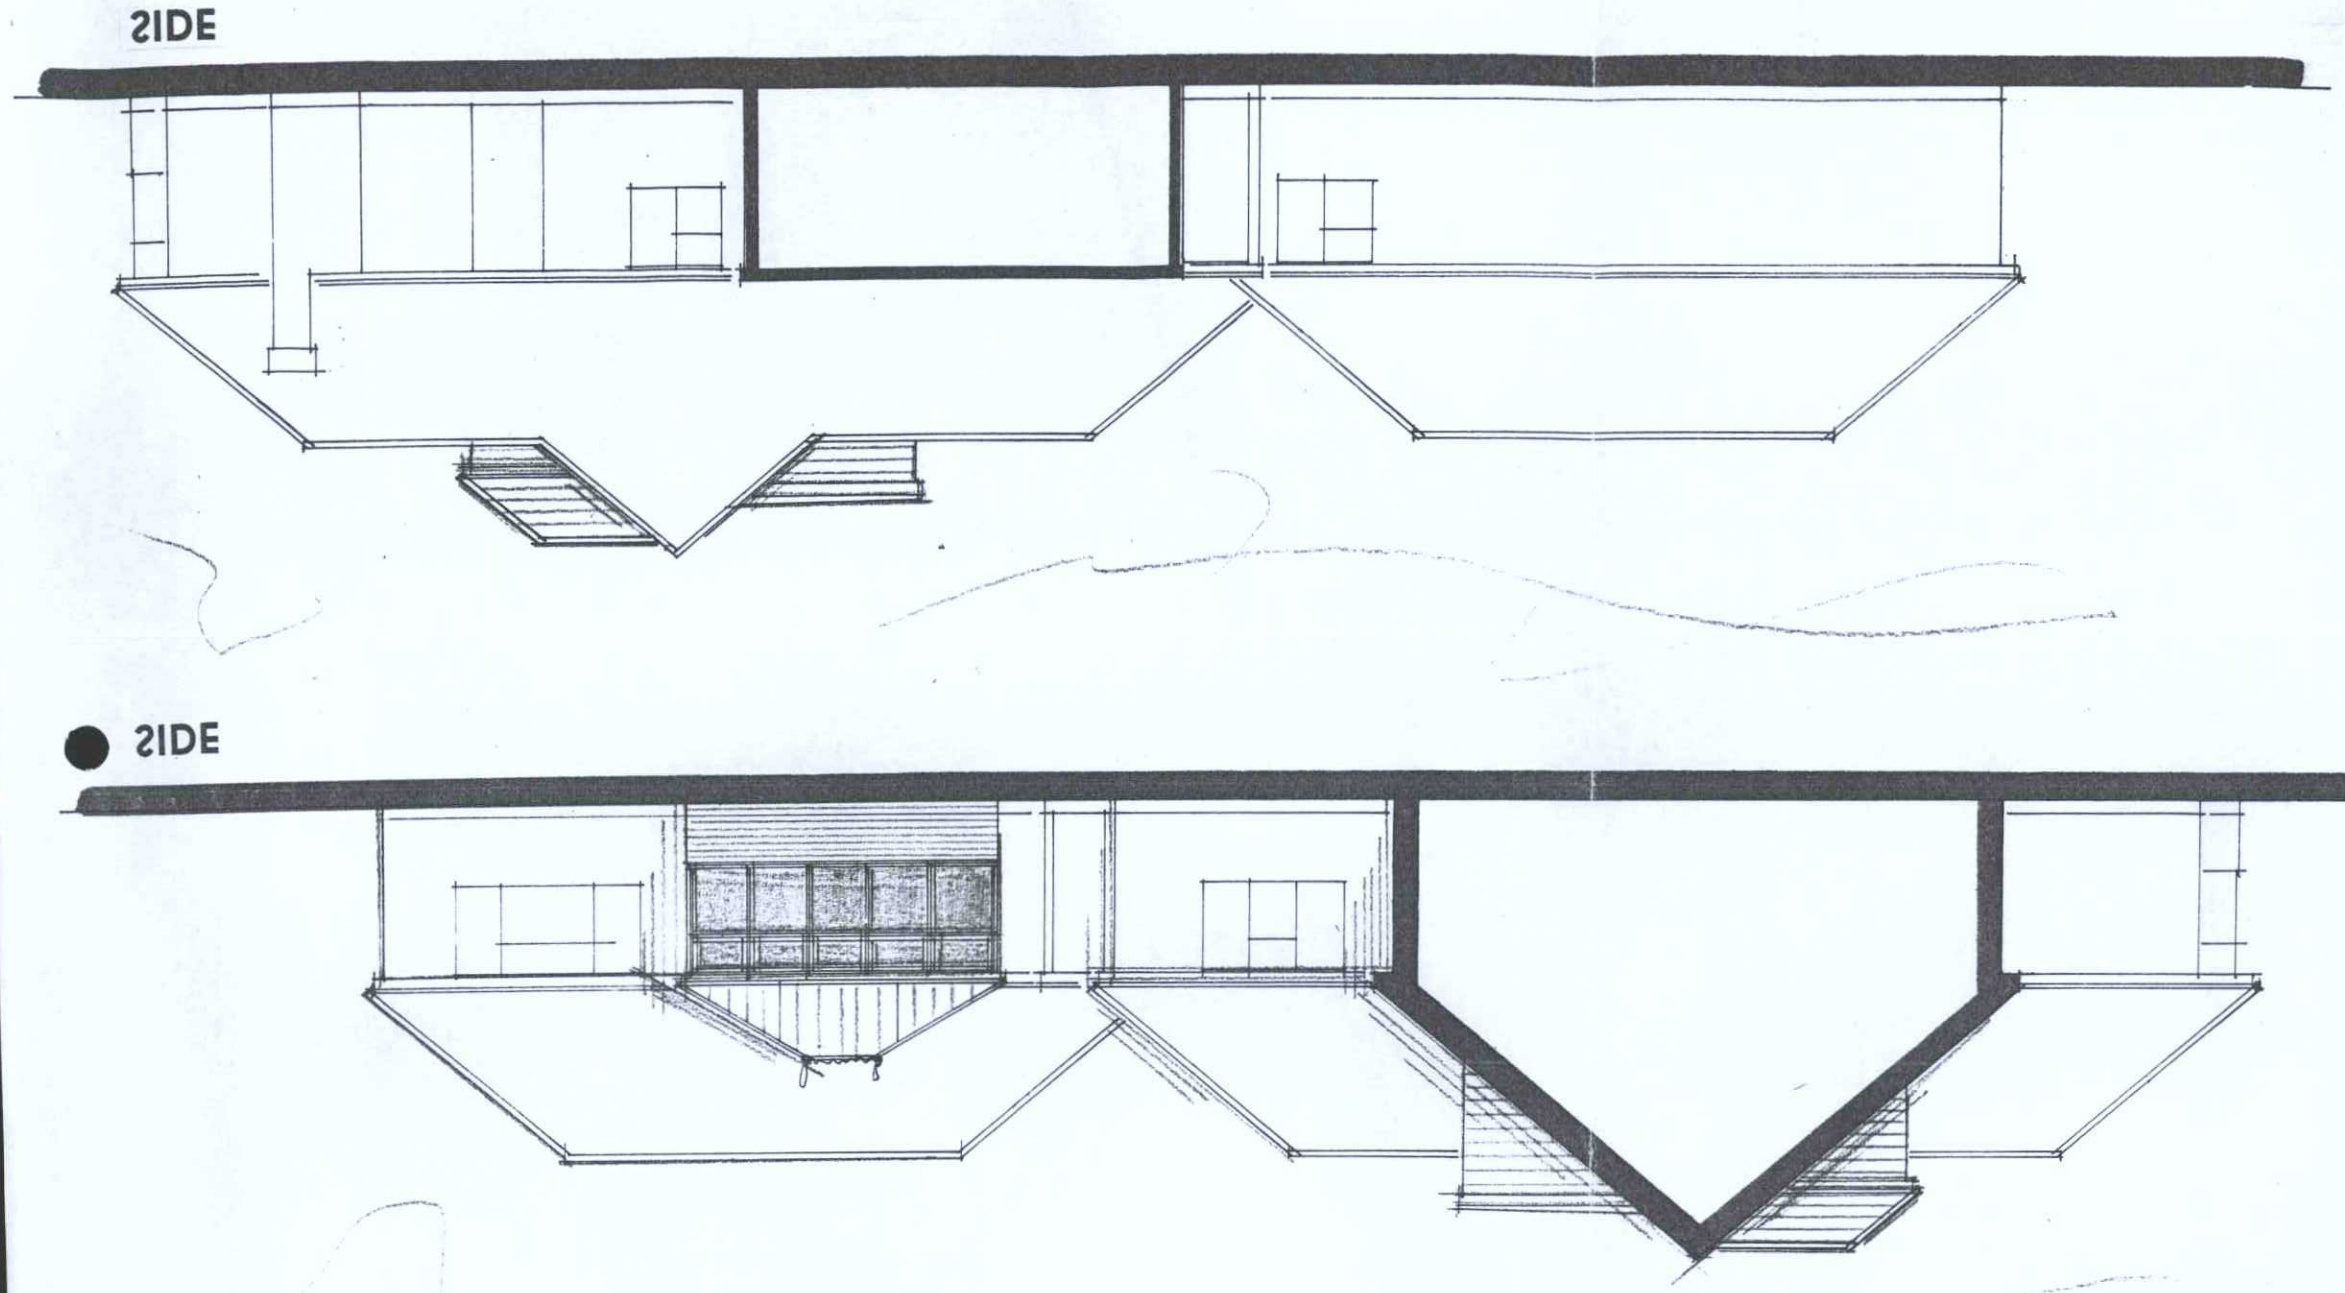

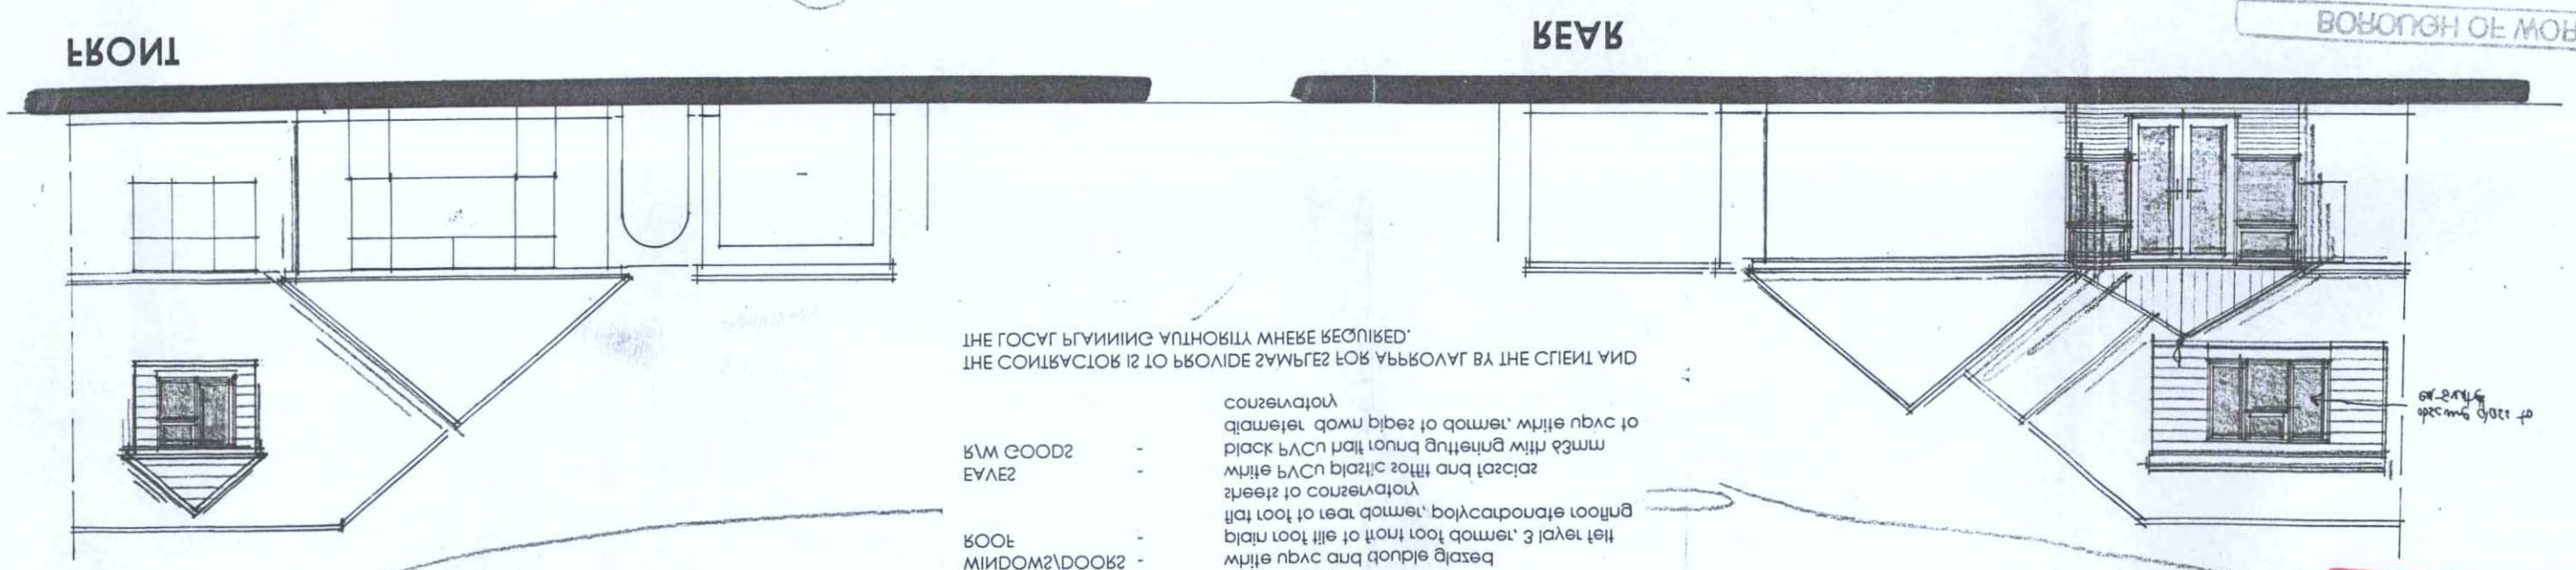

PROPOSED ELEVATIONS 1:100

SCHEDULE OF FINISHES

ELEVATIONS	-	tile hanging to dormers, face brickwork to conservatory
WINDOWS\DOORS	-	white upvc and double glazed
ROOF	-	plain roof tile to front roof dormer, 3 layer felt flat roof to rear dormer, polycarbonate roofing sheets to conservatory
EAVES	-	white PVCu plastic soffit and fascias
R/W GOODS	-	black PVCu half round guttering with 63mm diameter down pipes to dormer, white upvc to conservatory

THE CONTRACTOR IS TO PROVIDE SAMPLES FOR APPROVAL BY THE CLIENT AND THE LOCAL PLANNING AUTHORITY WHERE REQUIRED.

Figured dimensions to take precedence over scaled dimensions. The contractor is to verify all dimensions on site before commencing any works. Any discrepancies whatsoever to be brought to the attention of the client immediately.

The copyright of this drawing is reserved and the drawing must not be disclosed without authority.

Project

26 THE PLANTATION, WORTHING

Proposed front & rear dormers and conservatory to rear elevation

Client

Drawing no. WT\19\02 B

Scale AS SHOWN

Date OCT. 2007

Drawn by MG

WAYNE GANDER MCIAT
Chartered Architectural Technologist
98 Durrington Lane
WORTHING
West Sussex
BN13 2RG
Tel/Fax 01903 694817
Email - wayne@wgander.freeserve.co.uk

CONSENT GRANTED
2 8 JAN 2008
WORTHING BOROUGH COUNCIL

Revision A - conservatory position altered 28/11/08

B - front dormer reduced in size, opening glass to rear dormer 23/1/08

REVISED PLAN
WB/ 1 of 1 TP. REF. No.
DEPOSITED 30.1.08
BOROUGH OF WORTHING
T.P. OFFICE COPY