

T.P. OFFICE COPY

BOROUGH OF WORTHING
DEPOSITED 31/10/07
TP. REF. No.
WB1 07/1479/FUL

SUPERSEDED
UNDER TOWN PLANNING
AND BUILDING ACTS
BY PLANS DEPOSITED ON
31.10.08

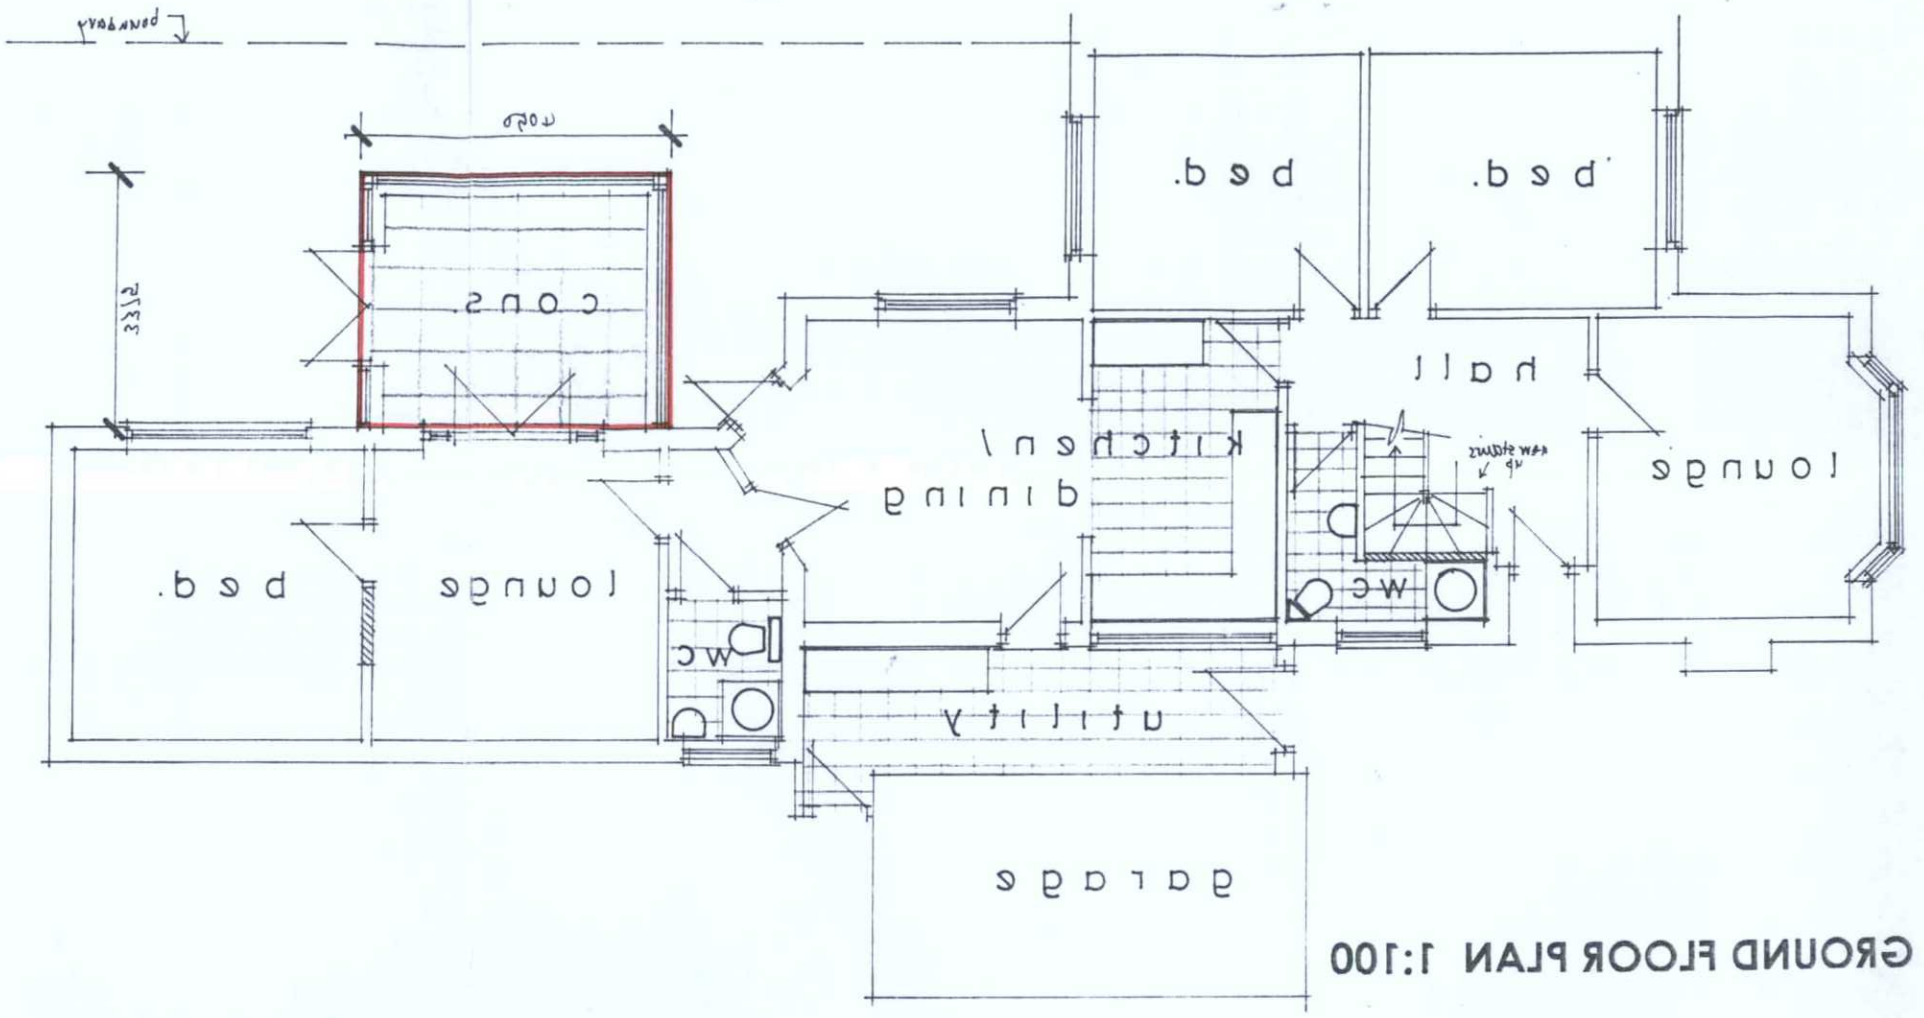

GROUND FLOOR PLAN 1:100

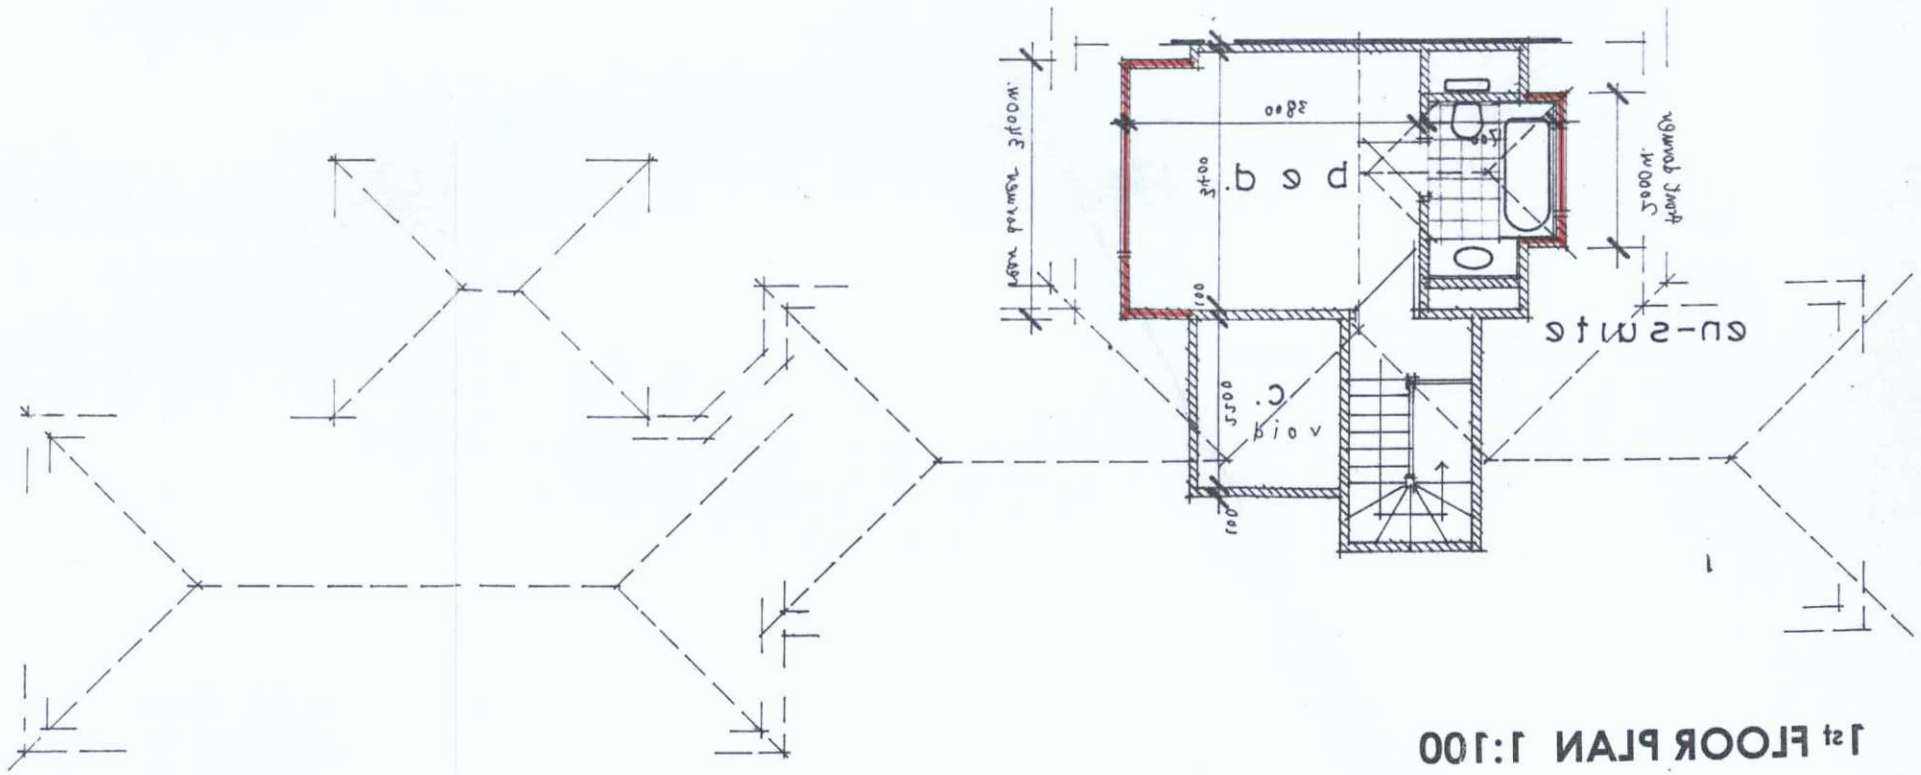

1st FLOOR PLAN 1:100

Revision A - position of conservatory amended 26/11/07

Figured dimensions to take precedence over scaled dimensions. The contractor is to verify all dimensions on site before commencing any works.

Any discrepancies whatsoever to be brought to the attention of the client immediately.

The copyright of this drawing is reserved and the drawing must not be disclosed without authority.

Project

26 THE PLANTATION, WORTHING

Proposed front & rear dormers and conservatory to rear elevation

Client

Drawing no.	WT/TP/07 A
Scale	AS SHOWN
Date	OCT. 2007
Drawn by	WG

WAYNE GANDER MCIAT
Chartered Architectural Technologist
98 Durnington Lane
WORTHING
West Sussex
BN13 2RG
Tel/Fax 01903 694817
Email - wayne@wgander.freeserve.co.uk