PLANNING DIVISION
PLAN No. Dc/0120/11
DATE RECEIVED 10 MAY 2011

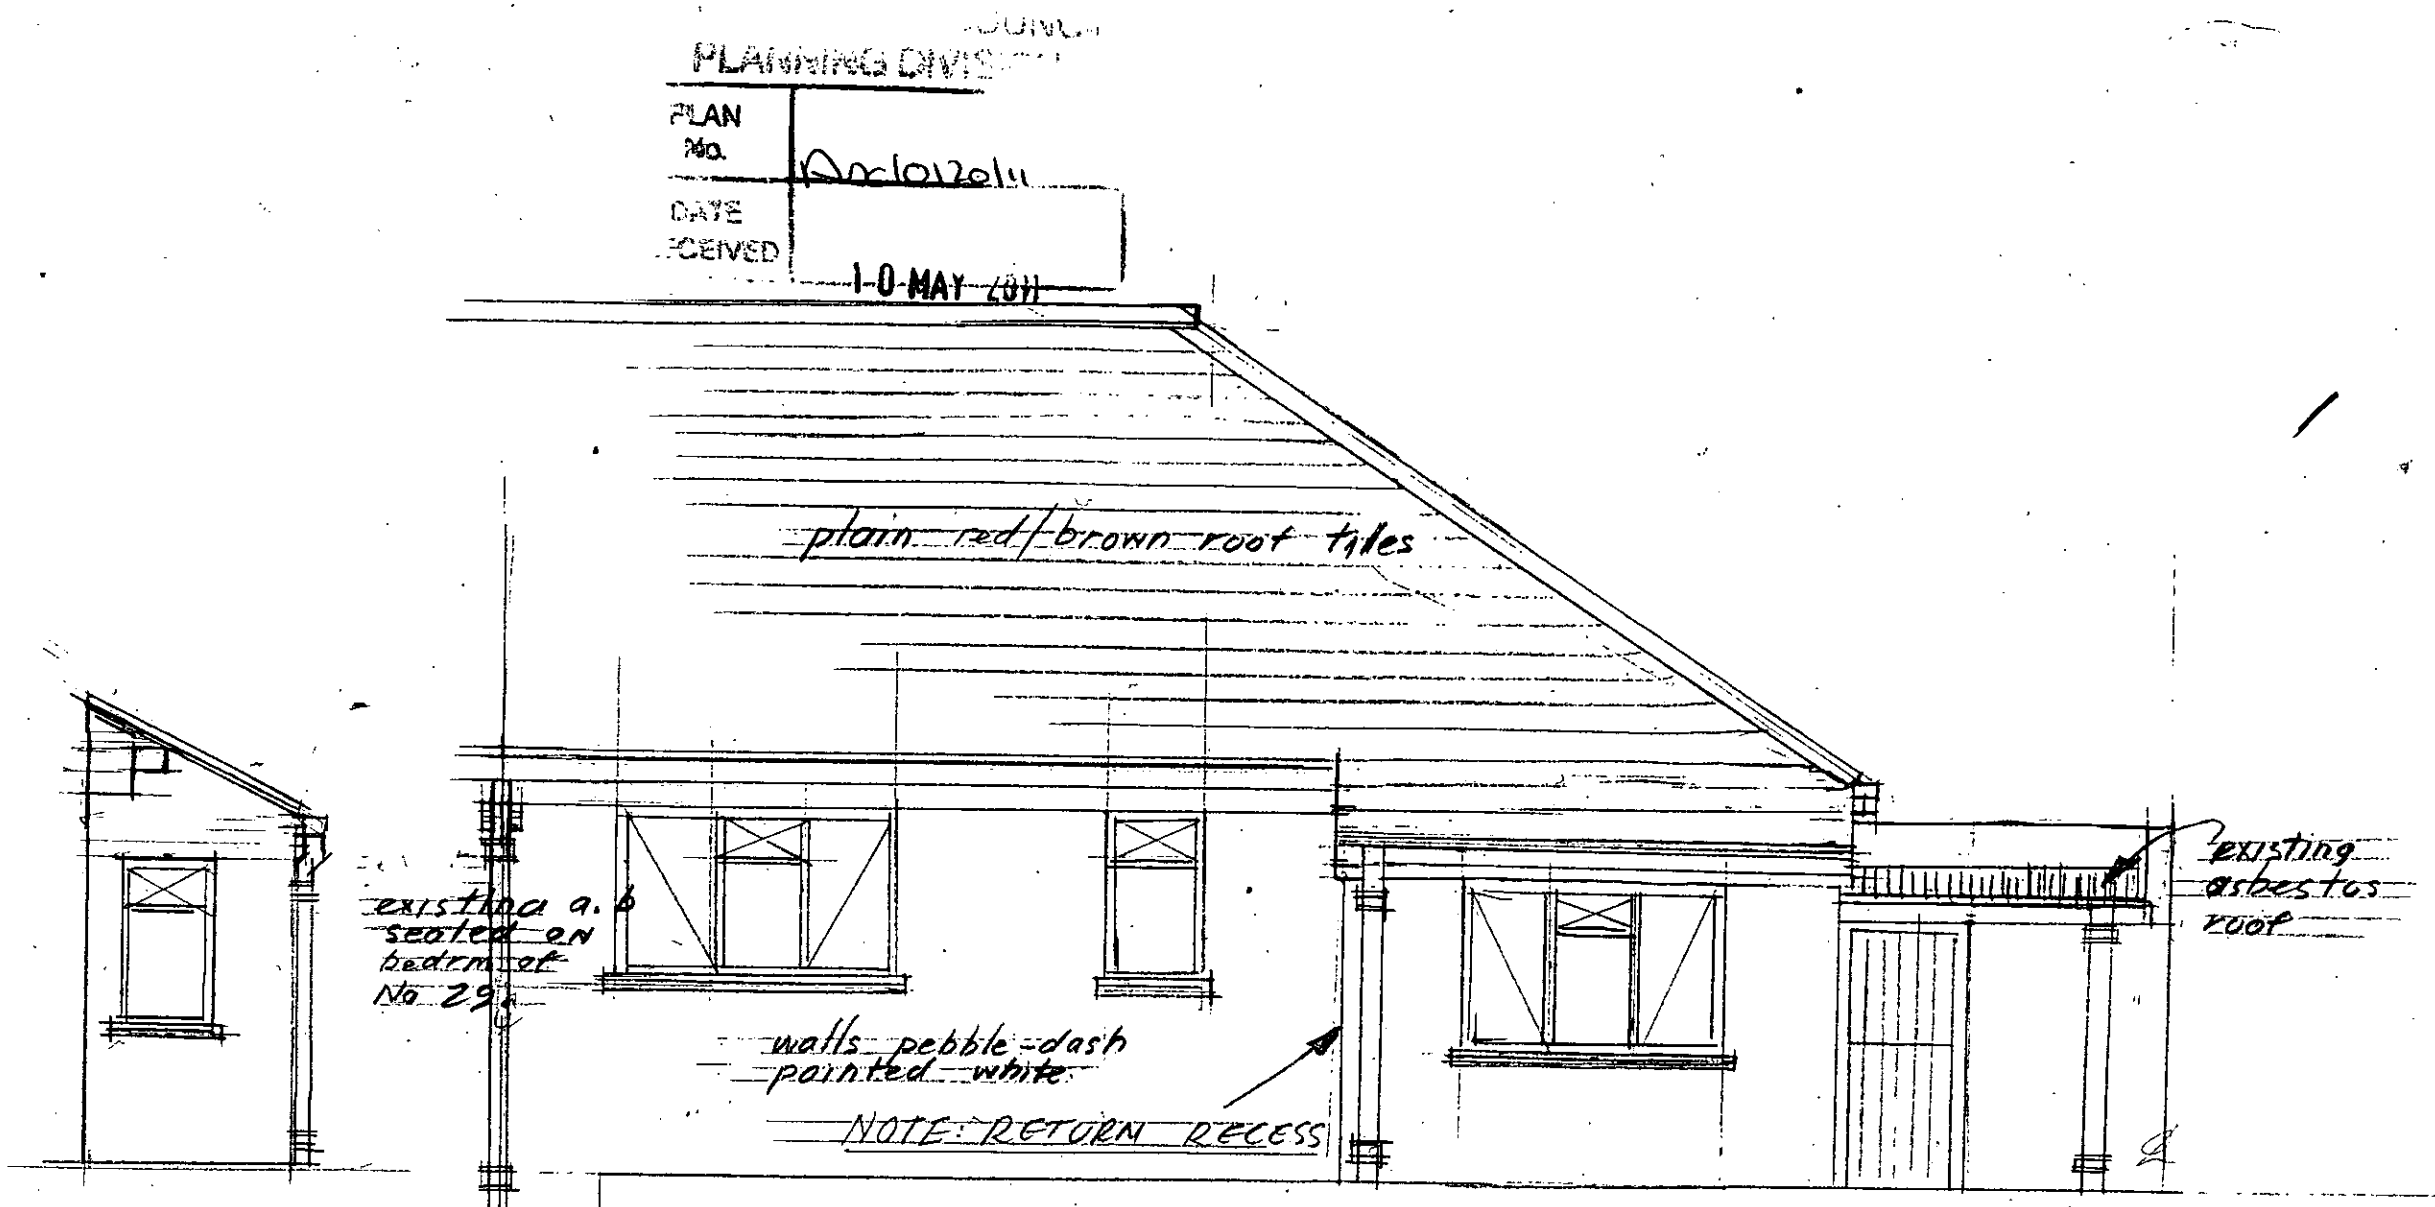

ELEVATION OF RETURN RECESS.

EXISTING REAR ELEVATION
No 29 UPPER BOUNDSTONE LANE LANCING BN15 9QX

scale 1 to 50

V.A. HARDS
29 UPPER BOUNDSTONE LANE, LANCING BN15 9QX