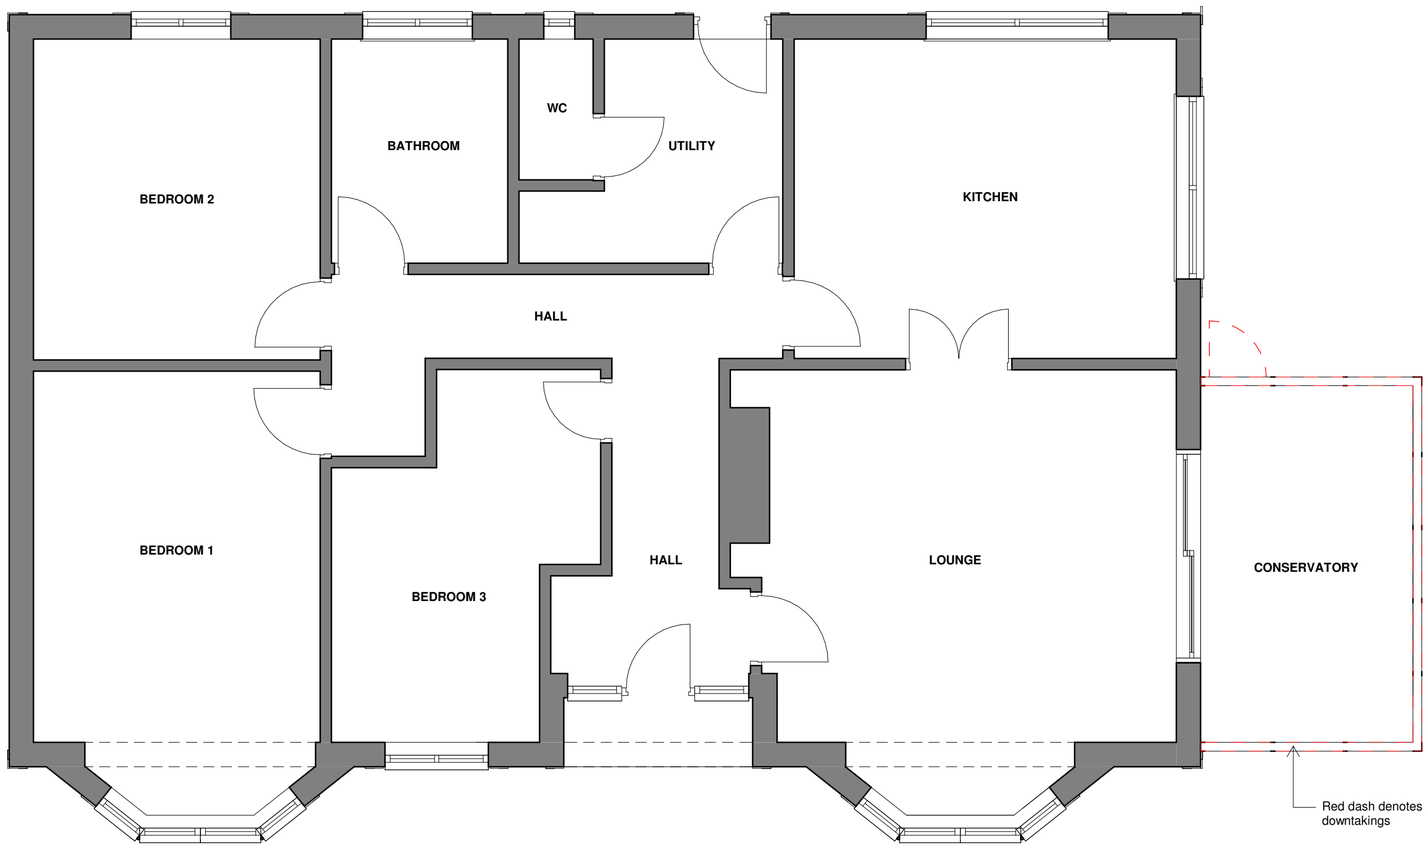

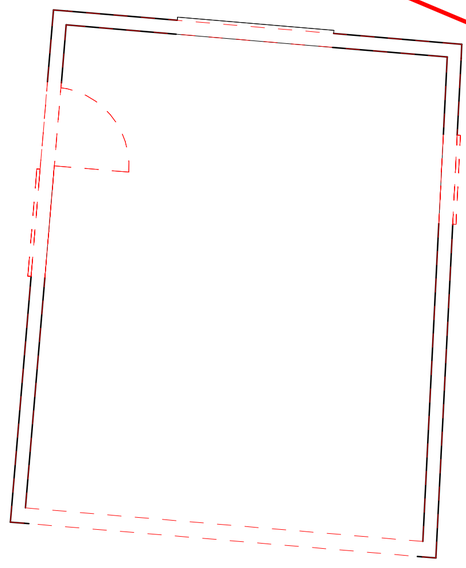

1 **FLOOR PLAN - AS EXISTING**
1 : 50

0 1 2 3
Scale (metres)

Revision History

Rev	Description	Date	By
.	PLANNING ISSUE	08/10/21	RM

HOKO
THE HOMEOWNERS ARCHITECT

Project	1 SHINGLE ROAD, BN43 5RH
Client	BECKY EDMUNDS
Project No.	L21165
Drawing No.	AL(01)01
Title	FLOOR PLAN - AS EXISTING
Scale	1 : 50@A2
Revision	
Status	PLANNING
Drawn	BC
Date	29/10/21