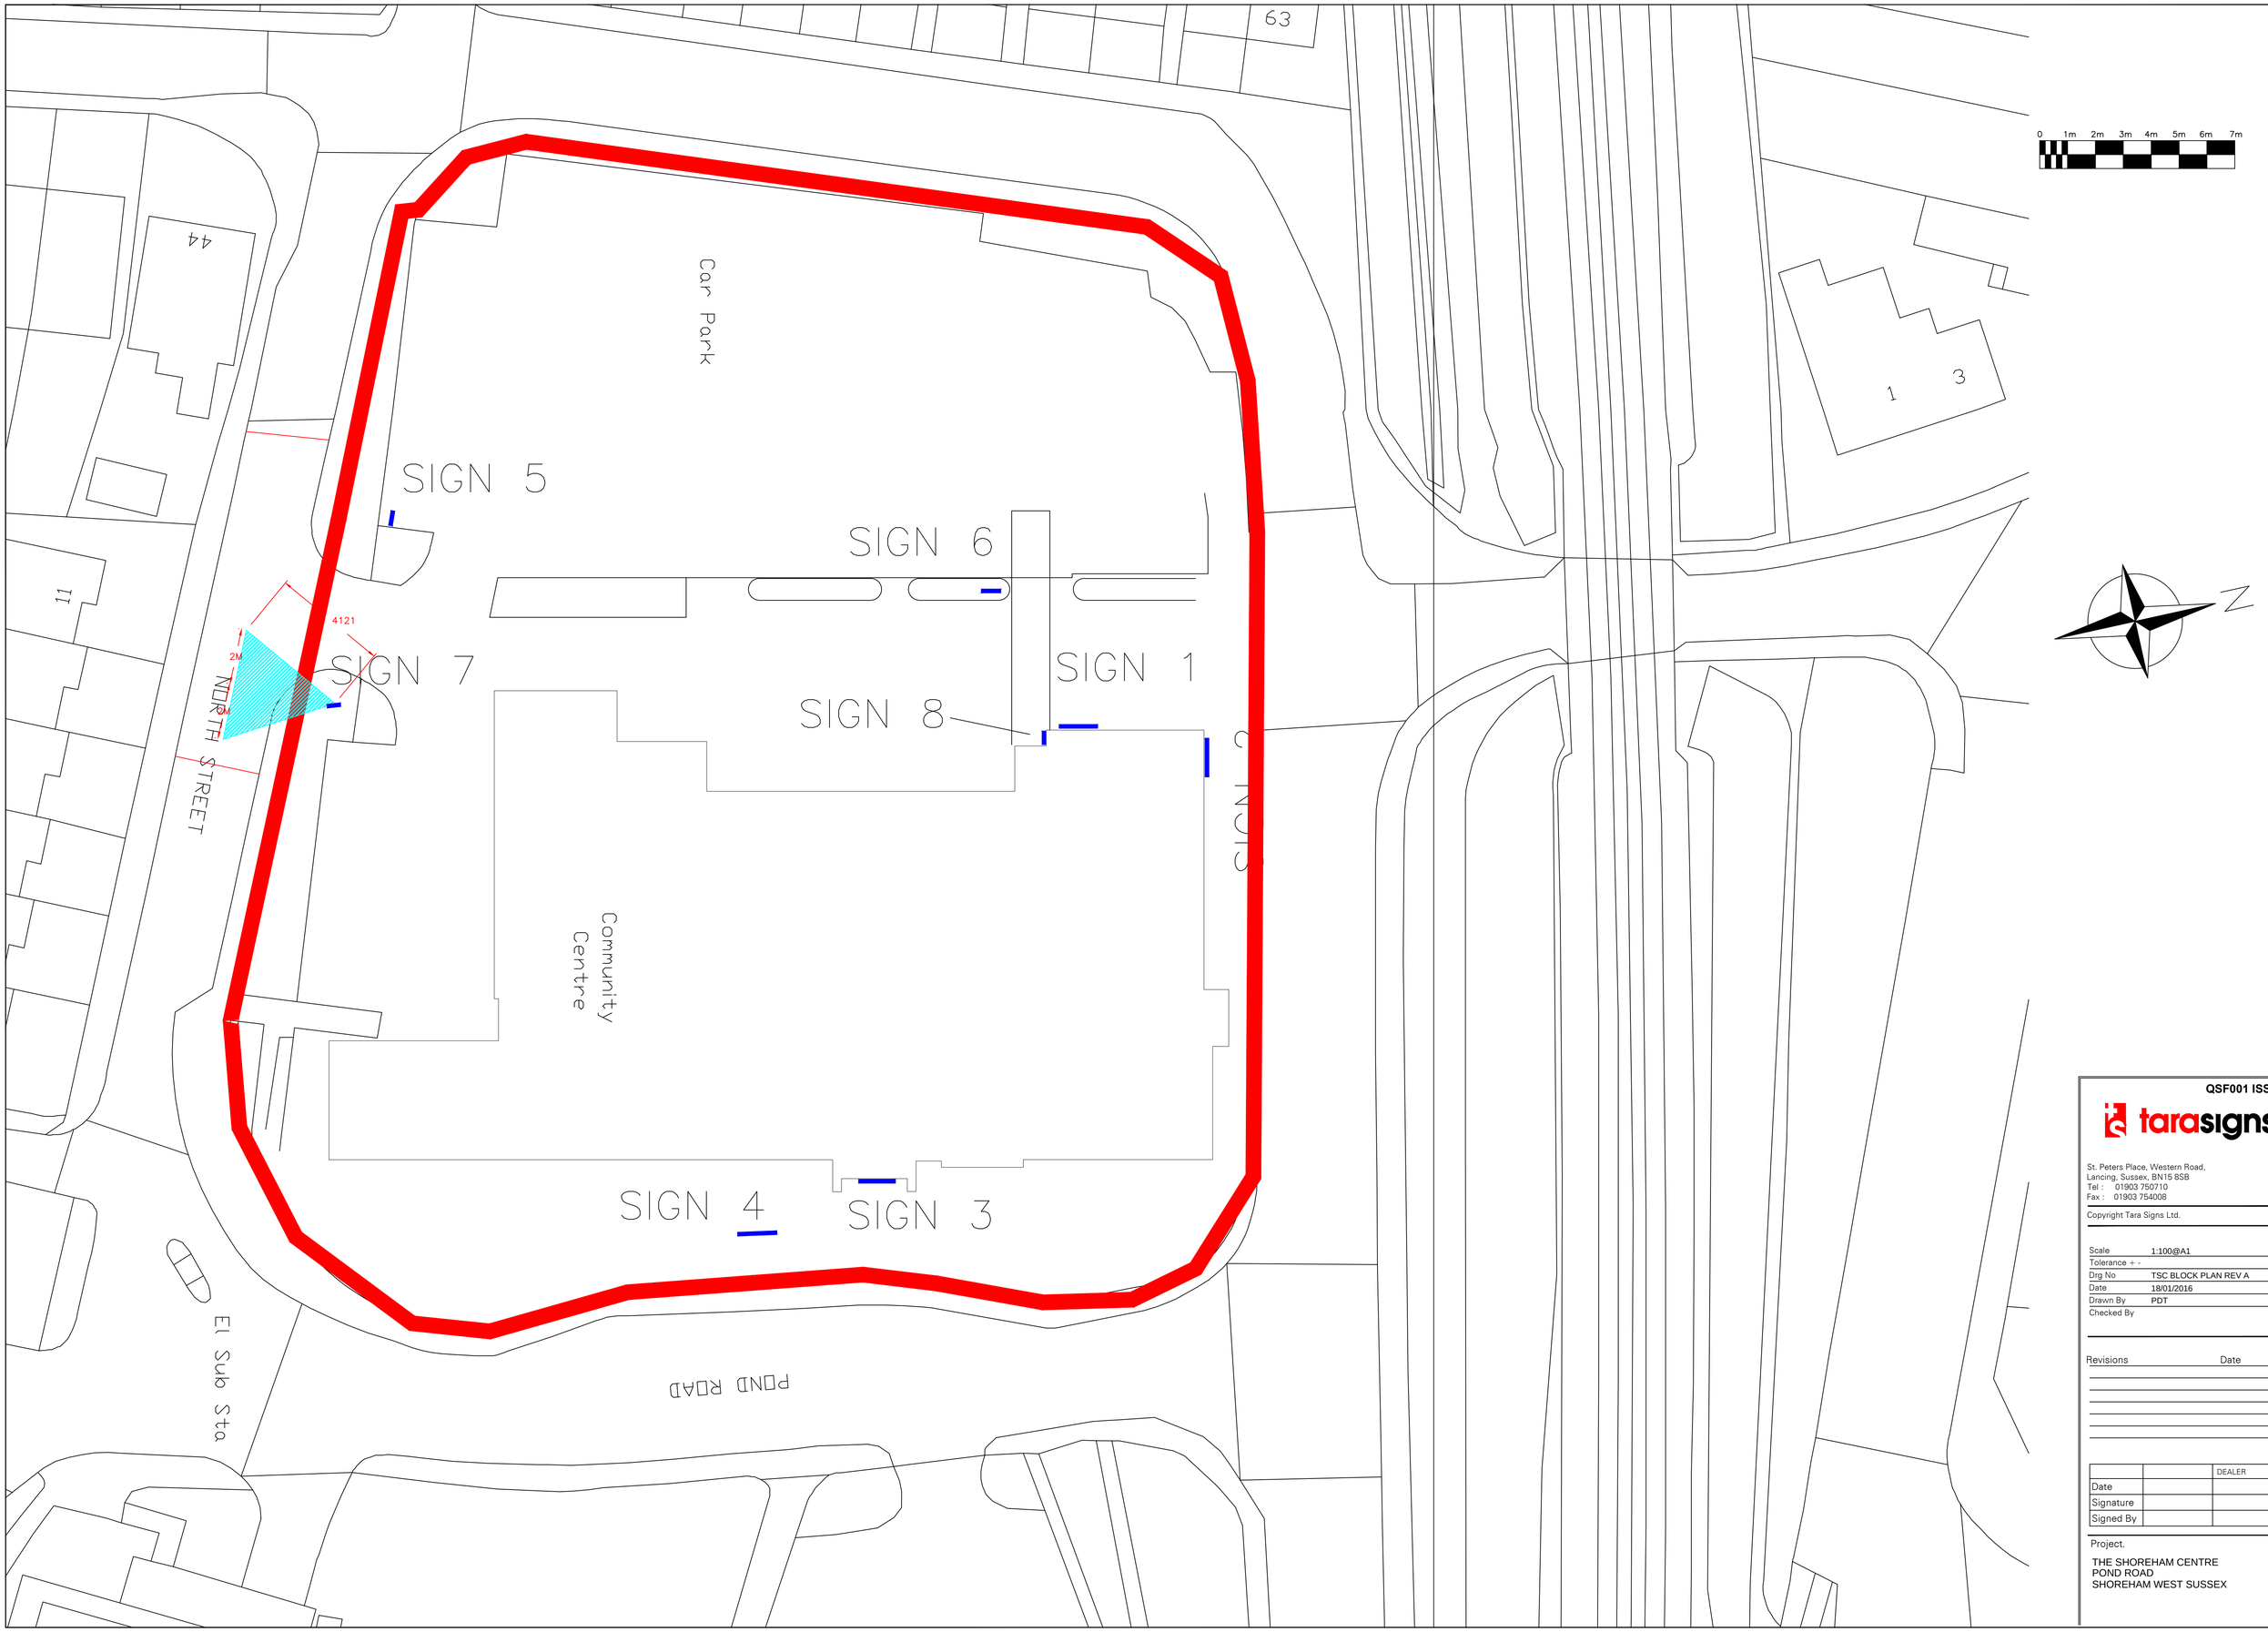


QSF001 ISSUE1

tarasigns

St. Peters Place, Western Road,
Lancing, Sussex, BN15 8SB
Tel : 01903 750710
Fax : 01903 754008

Copyright Tara Signs Ltd.

Scale	1:100@A1
Tolerance	+ -
Drg No	TSC BLOCK PLAN REV A
Date	18/01/2016
Drawn By	PDT
Checked By	

Revisions Date

		DEALER
Date		
Signature		
Signed By		

Project.

THE SHOREHAM CENTRE
POND ROAD
SHOREHAM WEST SUSSEX