Vehicle Access 206 BN42 4TR, Layout

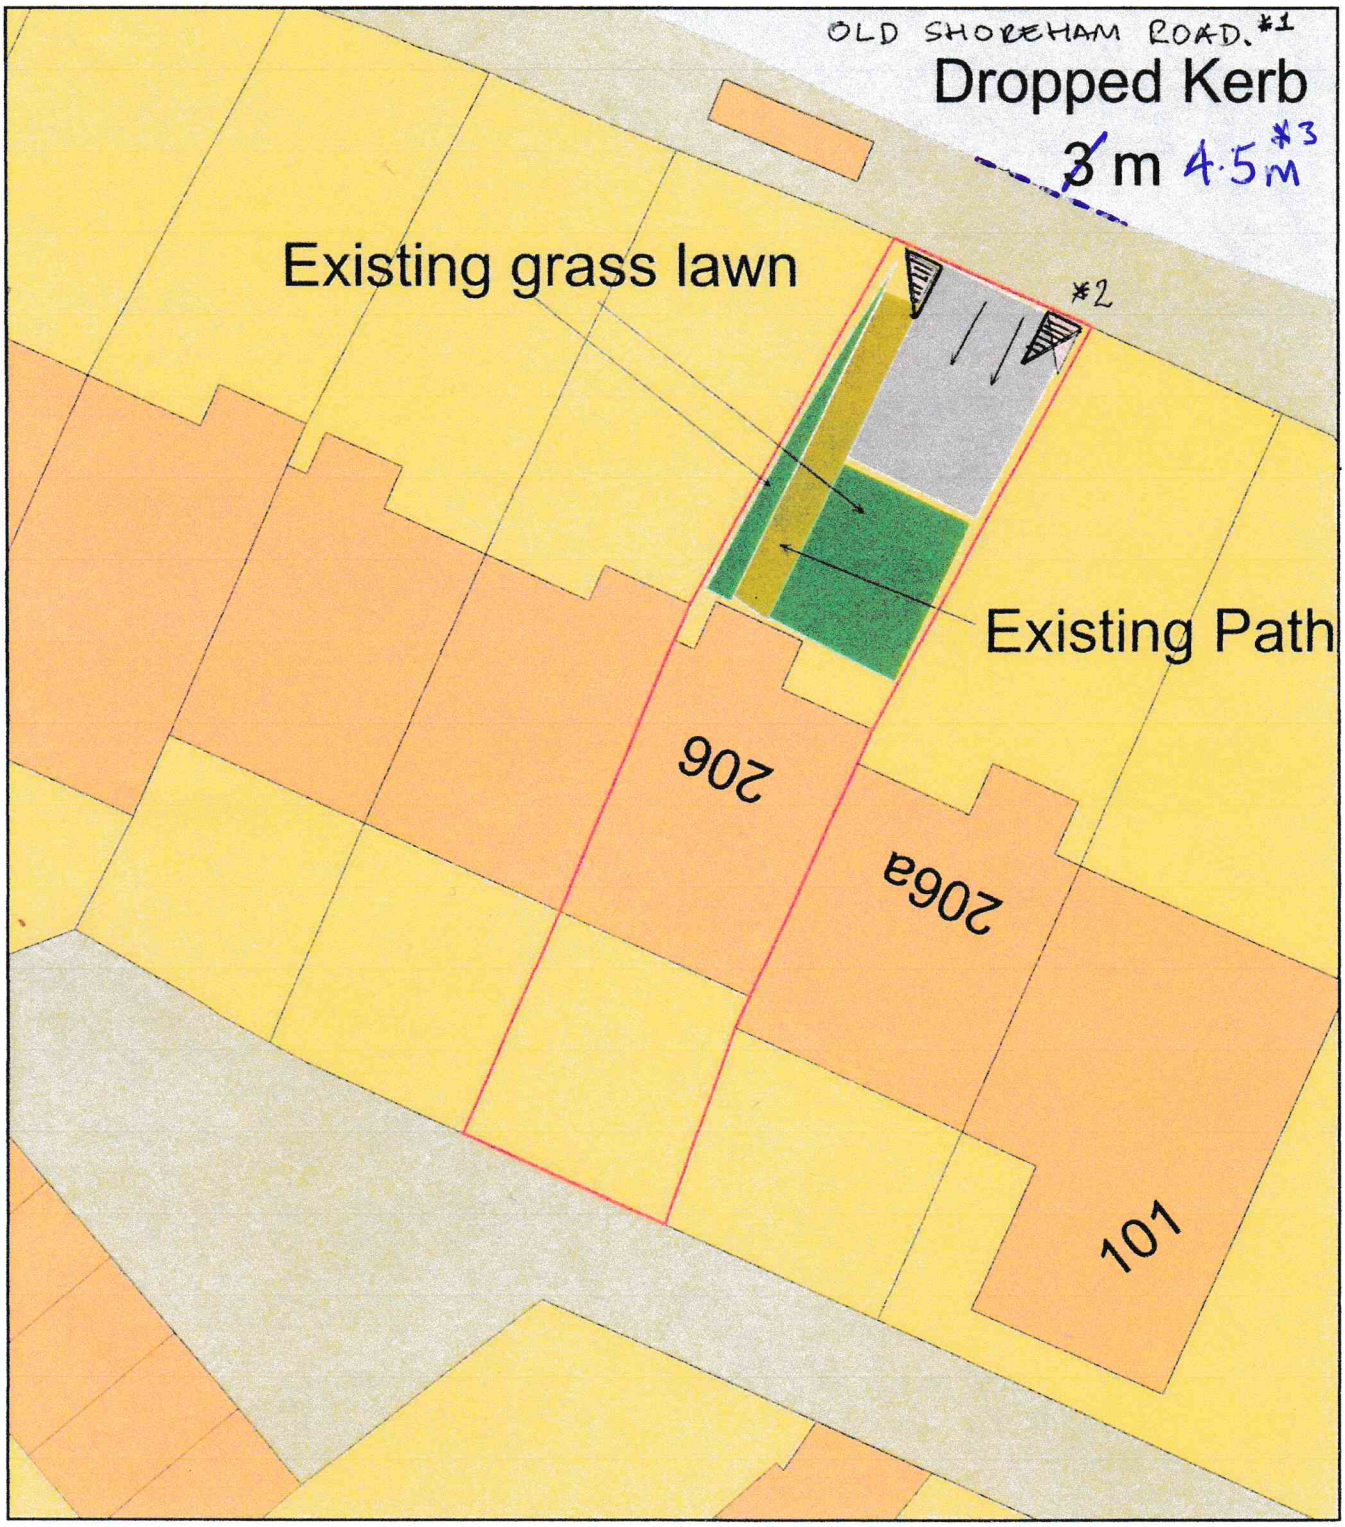

0 10
Metres

N

ReQuestaPlan

Plan Produced for: Jason Richardson

Date Produced: 09 Mar 2021

Plan Reference Number: TQRQM21068112640085. ~~Rev. 01~~ Rev. 02 #3 4.5m Dropped kerb

Scale: 1:200 @ A4

Revision changes:
#1 Road Name.
#2 Visibility Splays - 1.5m x 1m

© Crown copyright and database rights 2019 OS 100042766