NOTES.
DO NOT SCALE OFF THIS DRAWING

CHECK ALL DIMENSIONS ON SITE BEFORE ANY WORK IS COMMENCED.

ALL GOODS MATERIALS AND WORKMANSHIP MUST CONFORM WITH CURRENT BUILDING REGULATIONS, BRITISH STANDARDS AND CODES OF PRACTICE.

COPYRIGHT OF THIS DRAWING IS RETAINED BY VERTECHS AND MUST NOT BE REPRODUCED WITHOUT WRITTEN CONSENT.

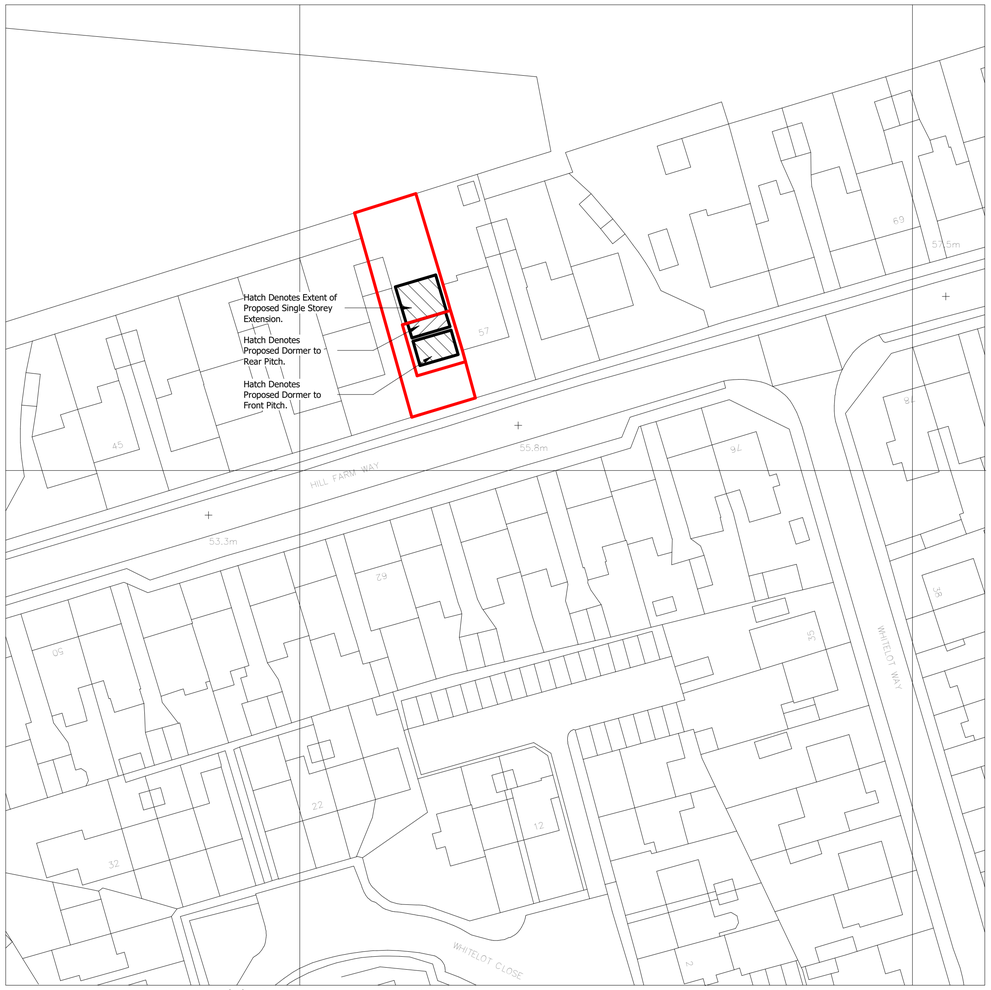

Ordnance Survey (c) Crown Copyright 2022. All rights reserved. Licence number 100022432

Site Plan
1 : 500



Ordnance Survey (c) Crown Copyright 2022. All rights reserved. Licence number 100022432

Location Plan
1 : 1250

North

0m 10m 20m 30m 40m 50m

VISUAL SCALE 1:500 @ A1

0m 25m 50m 75m 100m 125m

VISUAL SCALE 1:1250 @ A1

REV.	DATE.	BY.	AMENDMENT.
C	11/04/22	SM	Depth of Single Storey Extension Increased and Juliet Balcony Added
B	04/04/22	SM	Revisions Following Planning Officer Comment
A	03/02/22	SM	Dormer Added to Site and Location Plan

VerTechs, 54 Greet Road, Lancing, BN15 9NS

stevemanning92@hotmail.co.uk

CLIENT.
Mr Charlie Adsett

PROJECT.
55 Hillfarm Way,
Southwick,
BN42 4YG

DRAWING.
Site and Location Plan - As Proposed

DATE.	SCALE AT A1.	DRAWN BY.	SM
02/02/22	As indicated	CHECKED BY.	-

DRAWING NO.
SM003.1.PL001.C