NOTES.
DO NOT SCALE OFF THIS DRAWING

CHECK ALL DIMENSIONS ON SITE BEFORE ANY WORK IS COMMENCED.

ALL GOODS MATERIALS AND WORKMANSHIP MUST CONFORM WITH CURRENT BUILDING REGULATIONS, BRITISH STANDARDS AND CODES OF PRACTICE.

COPYRIGHT OF THIS DRAWING IS RETAINED BY VERTECHS AND MUST NOT BE REPRODUCED WITHOUT WRITTEN CONSENT.

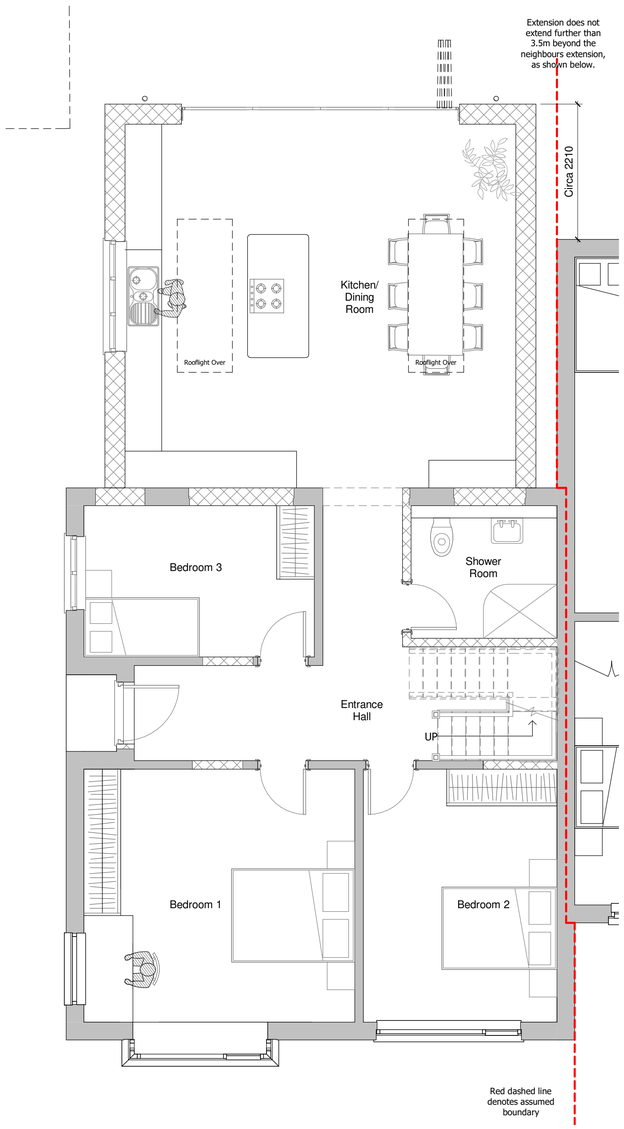

Ground Floor
1 : 50

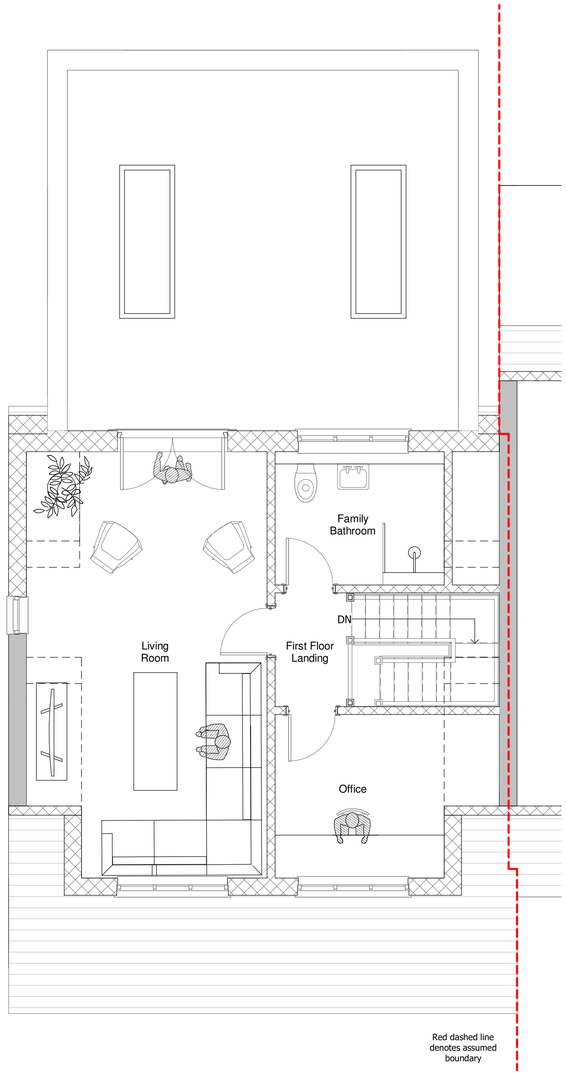

First Floor
1 : 50

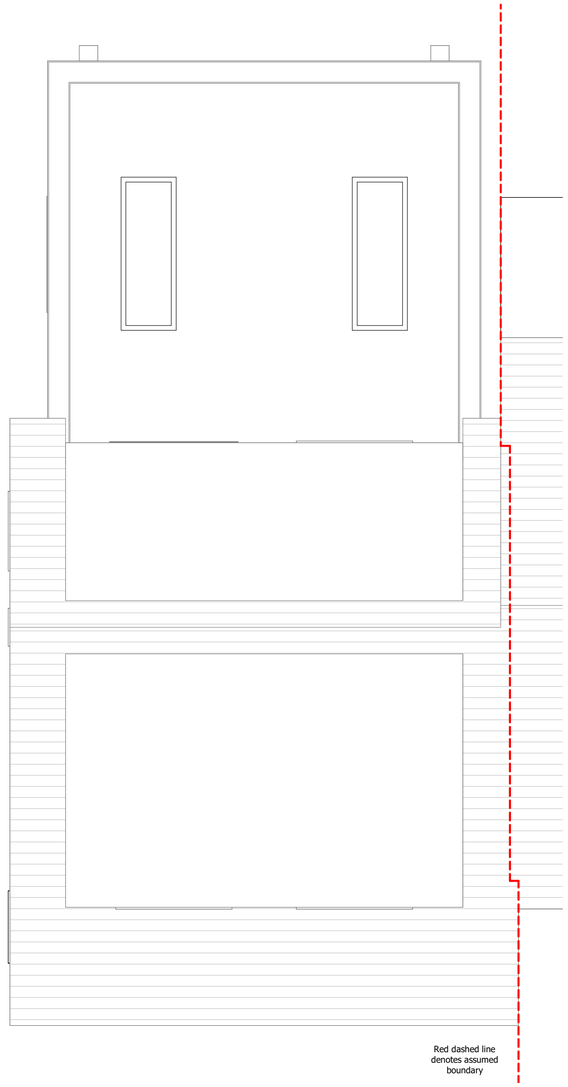

Roof Plan
1 : 50





VISUAL SCALE 1:50 @ A1

REV.	DATE.	BY.	AMENDMENT.
B	11/04/22	SM	Depth of Single Storey Extension Increased and Juliet Balcony Added
A	04/04/22	SM	Revisions Following Planning Officer Comment

VerTechs, 54 Greet Road, Lancing, BN15 9NS

stevemanning92@hotmail.co.uk

CLIENT.
Mr Charlie Adsett

PROJECT.
55 Hillfarm Way,
Southwick,
BN42 4YG

DRAWING.
Ground First and Roof Plans - As Proposed

DATE.	SCALE AT A1.	DRAWN BY. SM
02/02/22	1 : 50	CHECKED BY. -

DRAWING NO.
SM003.1.PL010.B