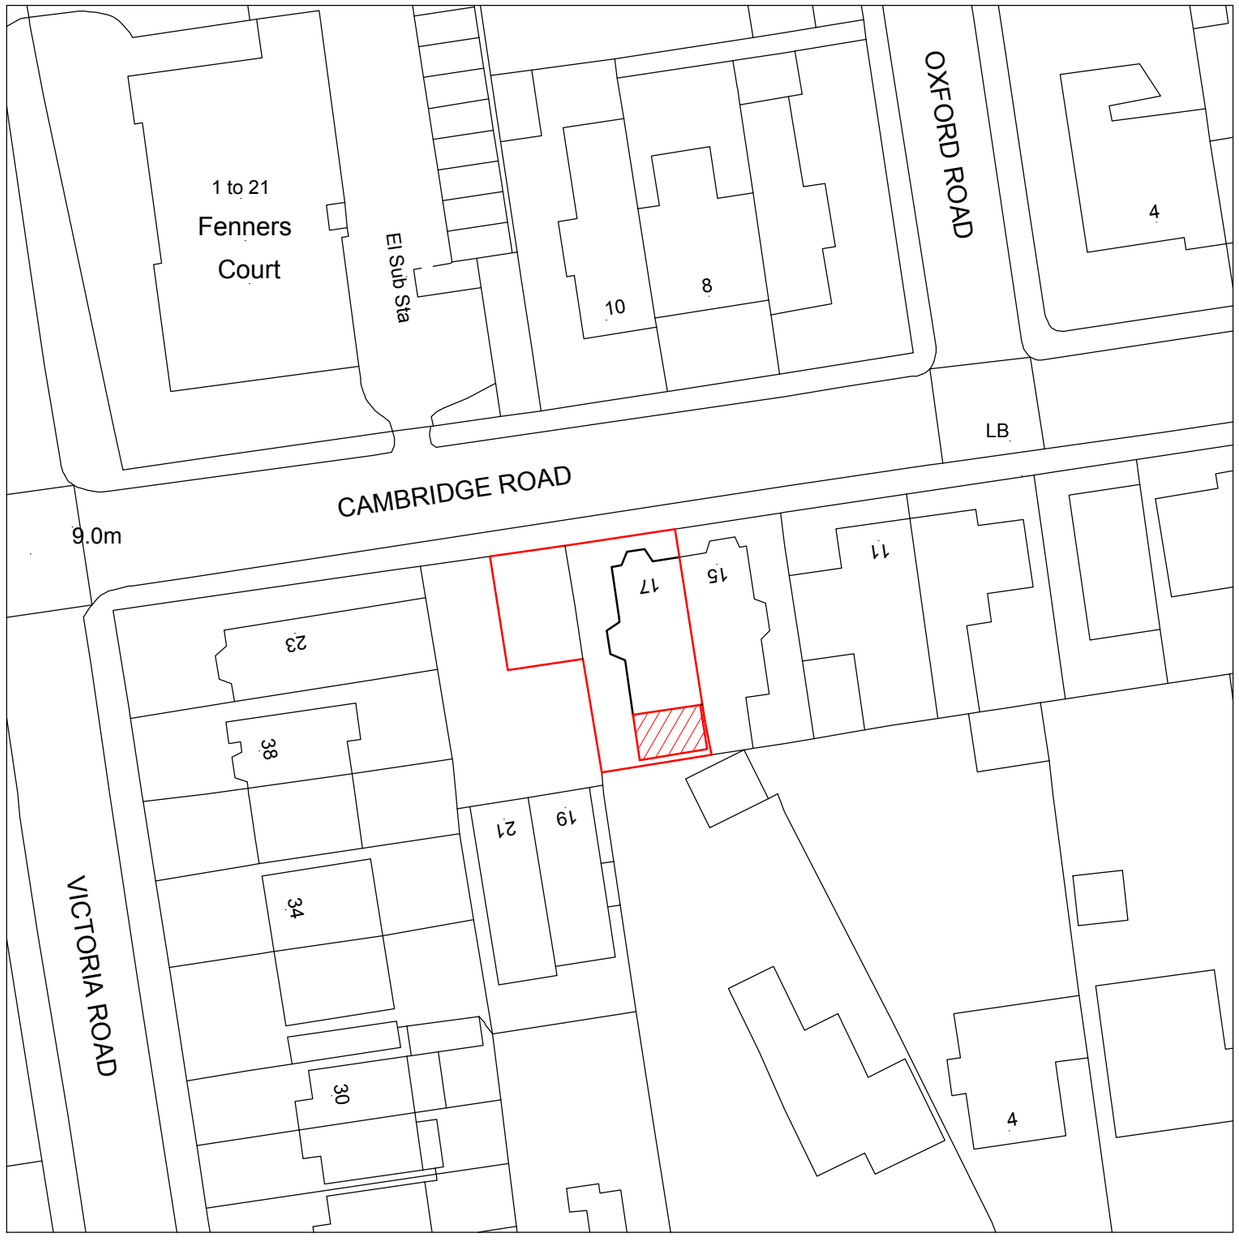

Scale 1:500

0 10 20 50

N

Rev.	Date	Description

Coastline ARCHITECTS

Contact
01903 357 047
info@coastlinearchitects.com
www.coastlinearchitects.com

client
Mr & Mrs Brennand

site address
17 CAMBRIDGE ROAD
WORTHING, BN11 1XD

project title
Proposed single storey rear extension and internal alterations

drawing title
BLOCK PLAN

status
PLANNING

date
12th Mar 2025

drawn by
EL

scale
1:500 @ A3

drawing no.
A-S-302