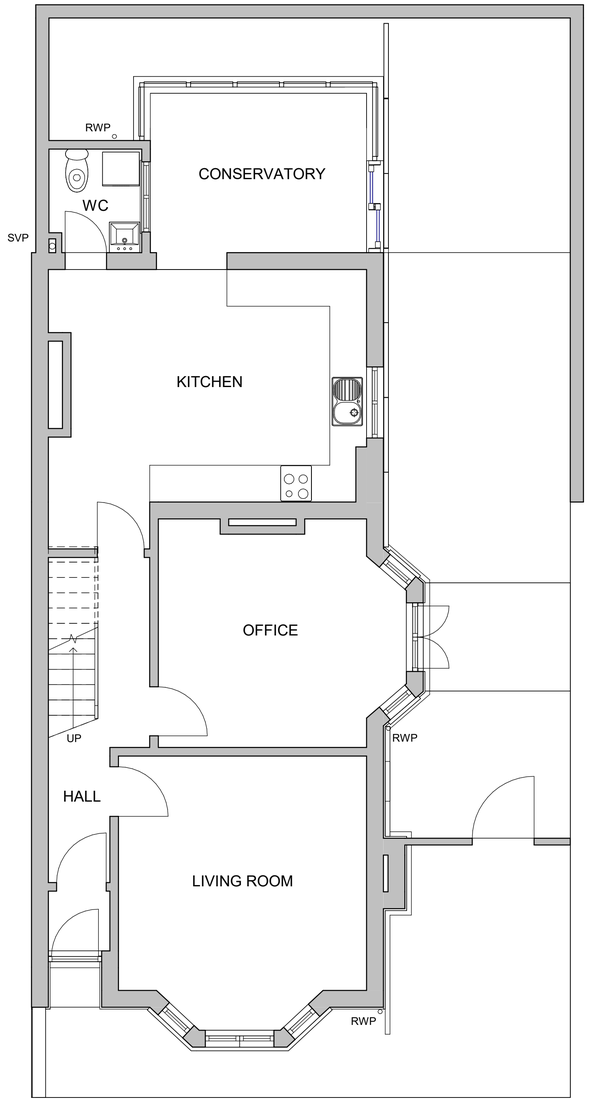

1 Existing Ground Floor
1 : 50

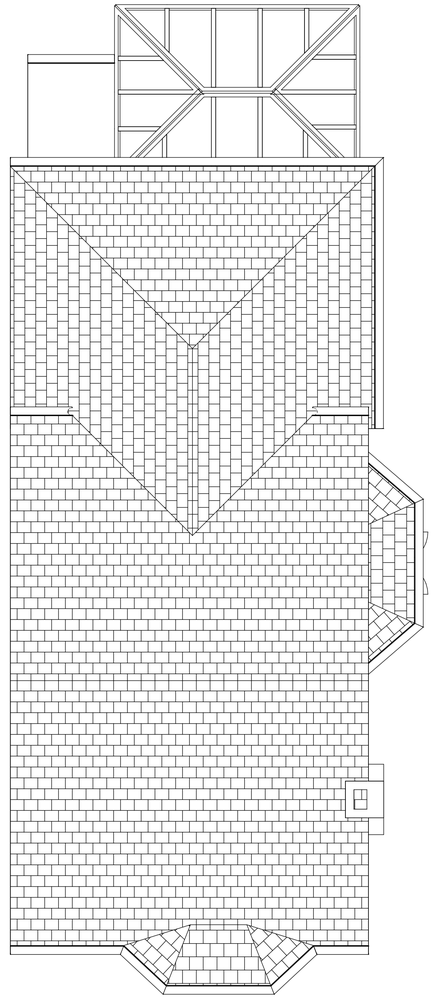

2 Existing Roof Plan
1 : 50

0 5 m

North

REV	DATE	DESCRIPTION

Coastline ARCHITECTS
Contact
01903 357 047
info@coastlinearchitects.com
www.coastlinearchitects.com

CLIENT
Mr & Mrs Brennand

SITE ADDRESS
17 Cambridge Road
Worthing, BN11 1XD

PROJECT TITLE
Proposed single storey rear extension & internal alterations

DRAWING TITLE
EXISTING PLANS

STATUS
Preliminary

DATE 05/02/2025 DRAWN BY EL

SCALE 1 : 50 @A1

DRAWING NO. A-E-101