

PLANNING ISSUE

ADUR & WORTHING PLANNING SERVICES	
PLAN	AWDM/ 1117/14
DATE VALID	15 OCT 2014

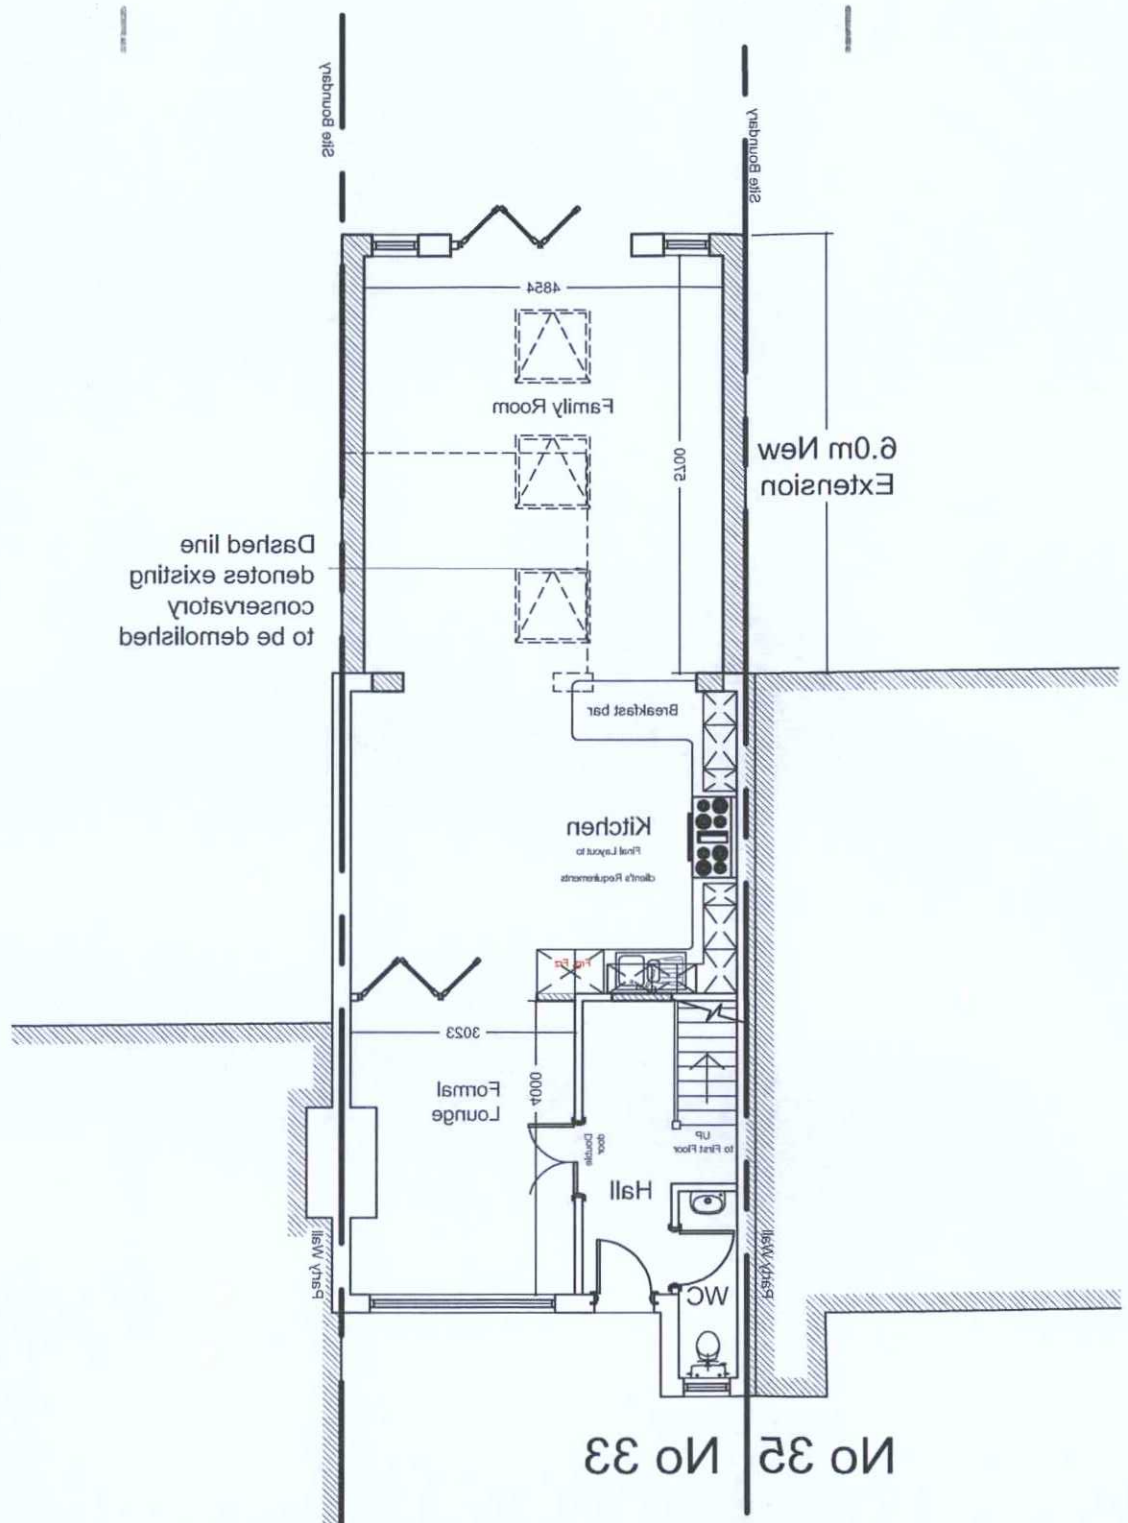

Ground Floor Plan - As Proposed
1:100 @ A3

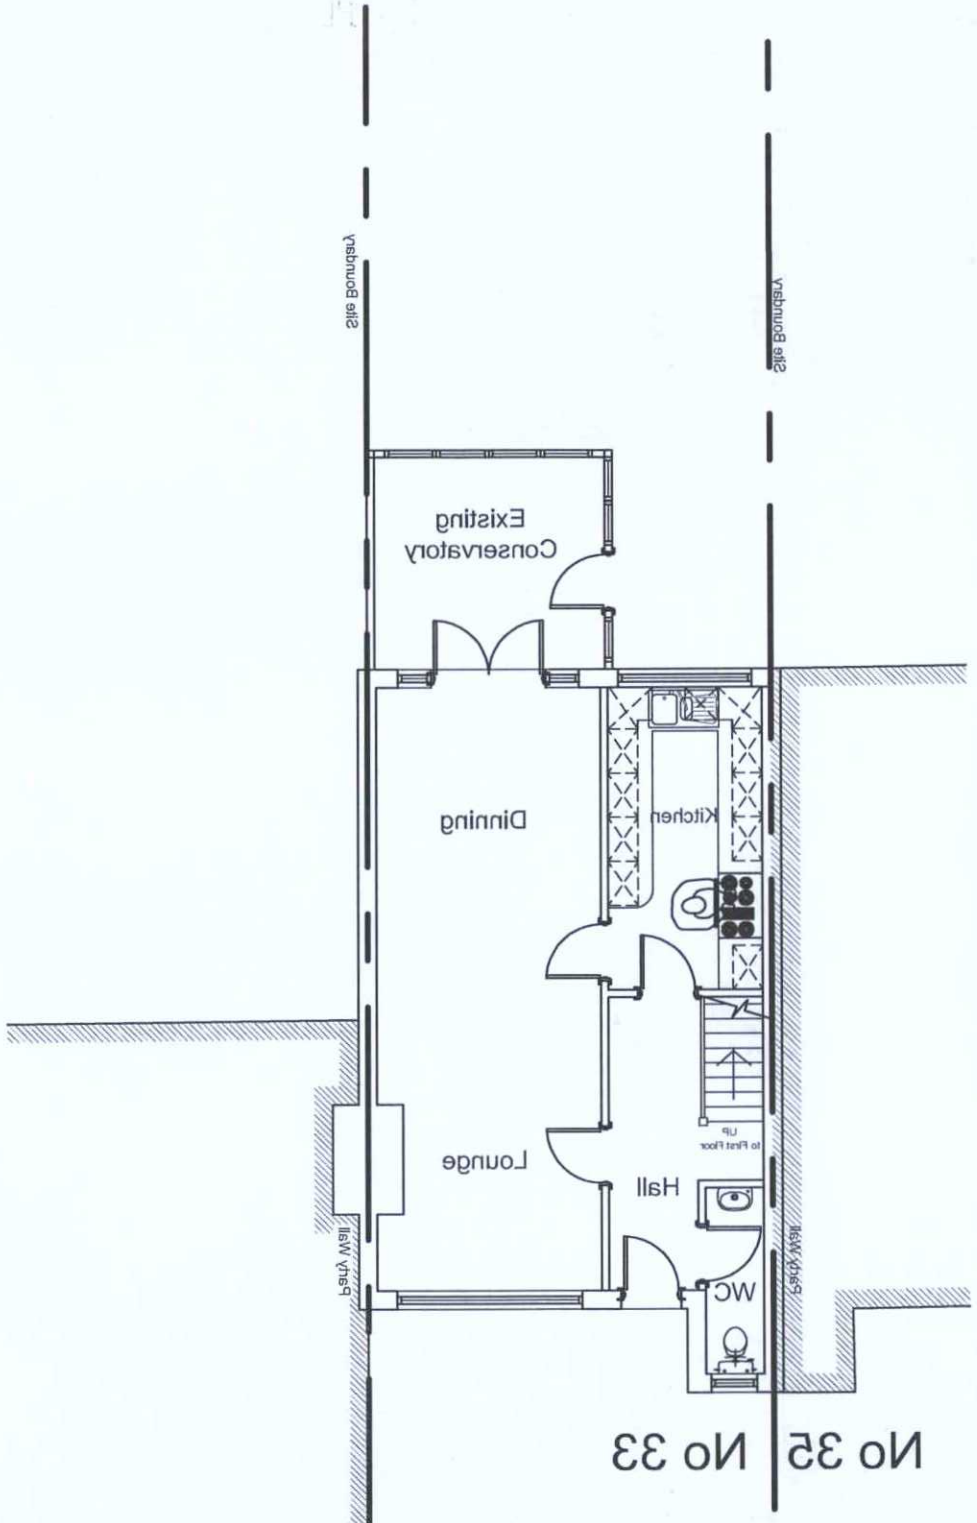

Ground Floor Plan - As Existing
1:100 @ A3

Drawn By
Mariam Abdelmasih
125 Lyndhurst Drive, Hornchurch, RM11 1JP
Tel:01708607897 Mob:07584164299

Job Address
Proposed Single Storey Rear Extension at 33 Prince Charles Close, BN42 4PQ

Drawing Title
Existing and Proposed Ground Floor Plans

Job/Drawing No. 1404-02
©

Comments

Revision	Scale	Date	Drawn	Status
	1:1250 @ A3			
	1:100 @ A3	13.05.14	MAR	Prior Notification
	1:200 @ A3			

Scale Bar 1:100
0 1 2 3 4 5 m