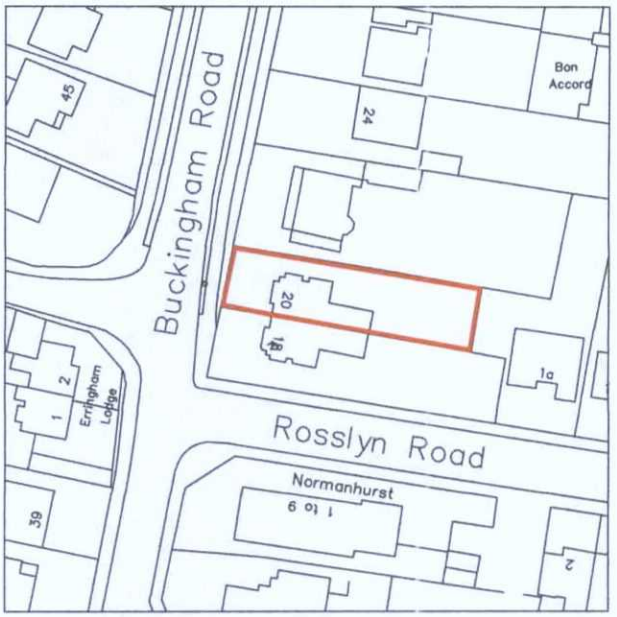

ADUR & WORTHING
PLANNING SERVICES

PLAN	AWDM/1435/14
DATE VALID	14 OCT 2014

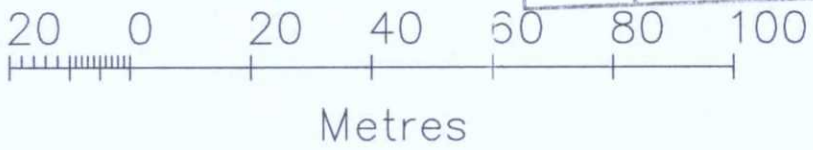

20 BUCKINGHAM ROAD
SHOREHAM BY SEA BN43 5UB
PROPOSED GROUND FLOOR EXTENSION

LOCATION PLAN

DRAWING NO. 01

SCALE 1:1250 @ A4

DRAWN BY RR 08-10-2014

RICHARD ROBINSON RIBA
RR ARCHITECTS, 3 PACIFIC COURT, RIVERSIDE
SHOREHAM BY SEA BN43 5RW
01273 452 634 07860 632 542
E-MAIL richard@rr-architects.co.uk

NORTH

