


EXISTING PART GROUND FLOOR PLAN

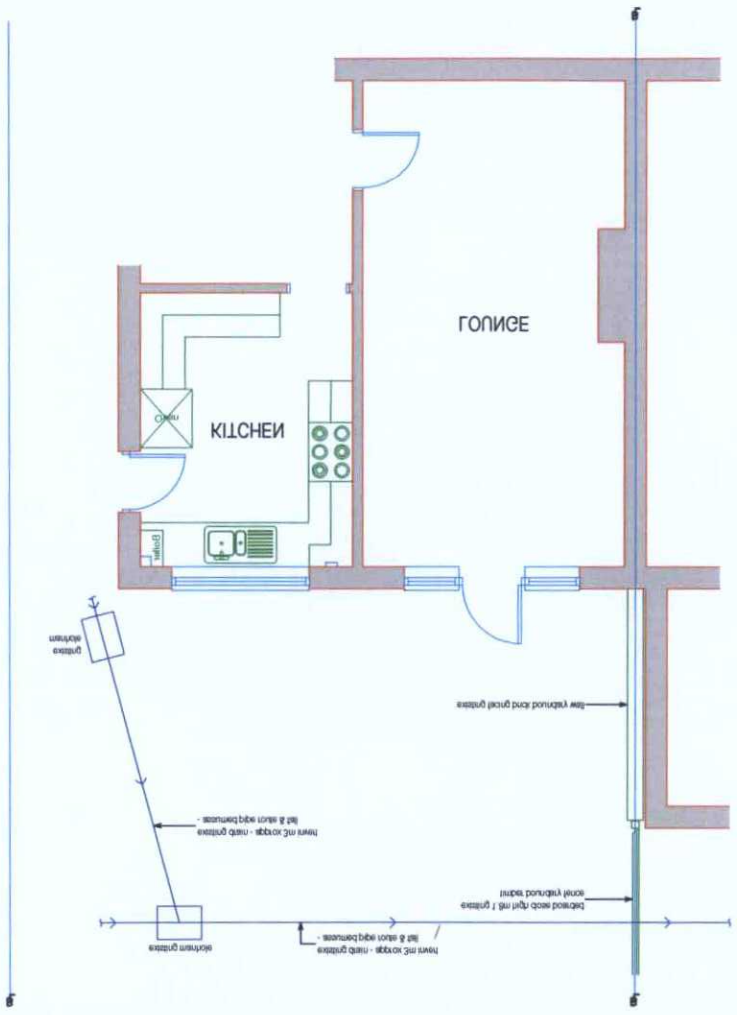


PROPOSED PART GROUND FLOOR PLAN

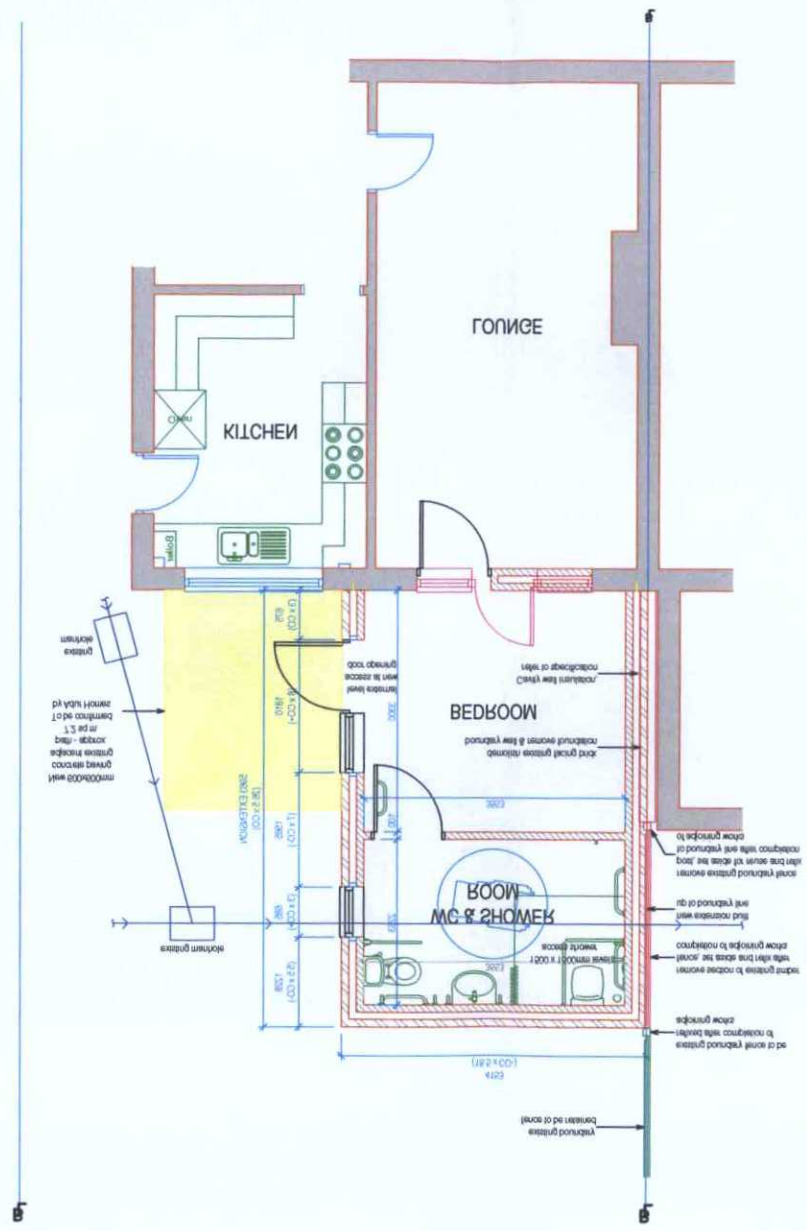

PROPOSED SECTIONS

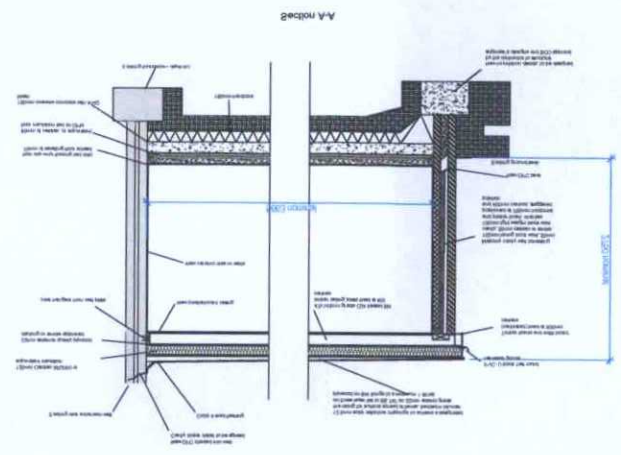

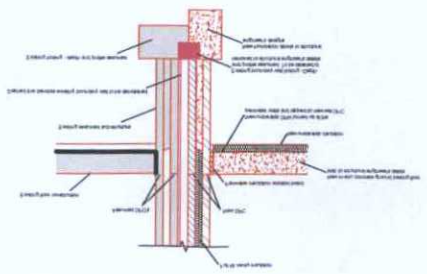

Key:

- Light Switch
- Smoke/Heat Detector
- CVR2040/SRE C/O Low Energy Bathroom Fitting (0238484E))
- Rainwater pipe

Note: All new electrical work to be designed, installed and tested in accordance with BS 7671:2008 or latest amendments by person competent in the electrical field to include inspection, testing and certification scheme, or alternatively by a suitably qualified person to Building Control upon completion of the works.

Client

Civic Centre
Adur District Council
Ham Road
Shoreham-by-Sea
West Sussex, BN43 6PR

Rev	Description	By	Date
Sur	Drawn	Date	Chkd	Date	Appd	Date

Title:

Existing/Proposed Floor Plans and Section
112 St Cuthberts Close,
Shoreham-by-Sea
West Sussex, BN43 6PR

Gleeds
Building Surveying Ltd
62 New Cavendish Street
London
W1W 6XX
Tel: 020 7637 1000
Fax: 020 7637 1001
www.gleeds.com

Dwg No. 1

Sheet No. 1

Scale 1:20 @A1 Rev. B

General

The drawing is copyright and shall not be reproduced nor used for any other purpose without written permission of the author.

Do not copy from the drawing. Use figured dimensions only.

The drawing must be read in conjunction with all other related drawings and documentation.

It is the contractor's responsibility to ensure compliance with the building regulations.

It is the contractor's responsibility to check all dimensions on site. Any discrepancy to be reported immediately.

Details and areas shown are indicative only and are subject to confirmation by the relevant specialist sub-contractor.