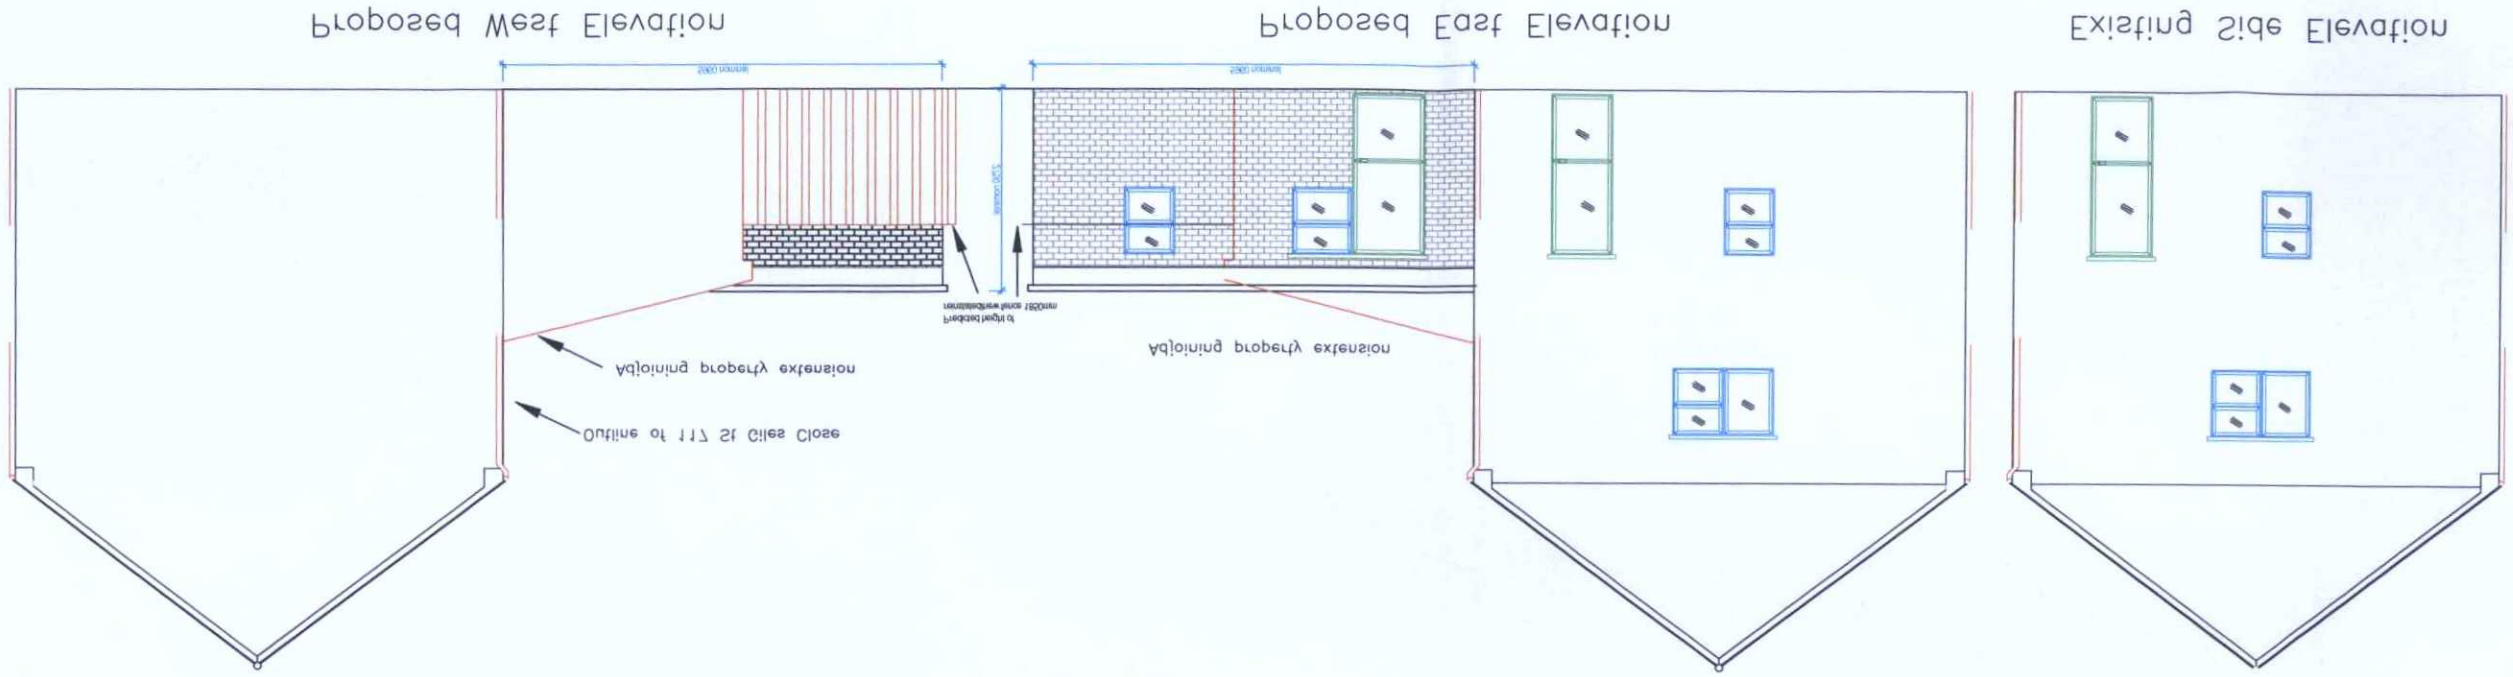

Scale 1:50 @A1 Rev. B

Sheet No. 1

Dwg No. 1

Building Surveying Ltd
gleeds
95 New Cavendish Street
London
W1W 6XF
Tel: 020 7631 7000
Fax: 020 7631 7001
www.gleeds.com

Title.
Existing/Proposed Elevations
117 St Giles Close,
Shoreham-by-Sea
West Sussex, BN43 6GR

Client
Adur District Council
Civic Center
Ham Road
Shoreham-by-Sea
West Sussex, BN43 6PR

Rev	Description	By	Date
Surv	Drawn	Date	Chkd	Date	Apprd	Date

Key:

- Light Switch
- Smoke/Heat Detector
- CYR5046/28LE Cyro Low Energy Bathroom Fitting (053848LE))
- RWP Rainwater pipe

Note: All new electrical work to be designed, installed, inspected and tested in accordance with BS 7671:2001 or an equivalent standard. These installation works are to be undertaken by person registered with an electrical self certification scheme, or alternatively by a suitably qualified person, with a certificate of compliance produced by that person to Building Control upon completion of the works.

General
The drawings is copyright and shall not be reproduced nor used for any other purpose without written permission of the authors.
Do not copy from this drawing, use figured dimensions only.
The drawing must be read in conjunction with all other related drawings and documentation.
It is the contractor's responsibility to ensure compliance with the building regulations.
It is the contractor's responsibility to check all dimensions on site, any discrepancy to be reported immediately.
Details and sizes shown are indicative only and are subject to confirmation by the relevant specialist Sub-contractor.