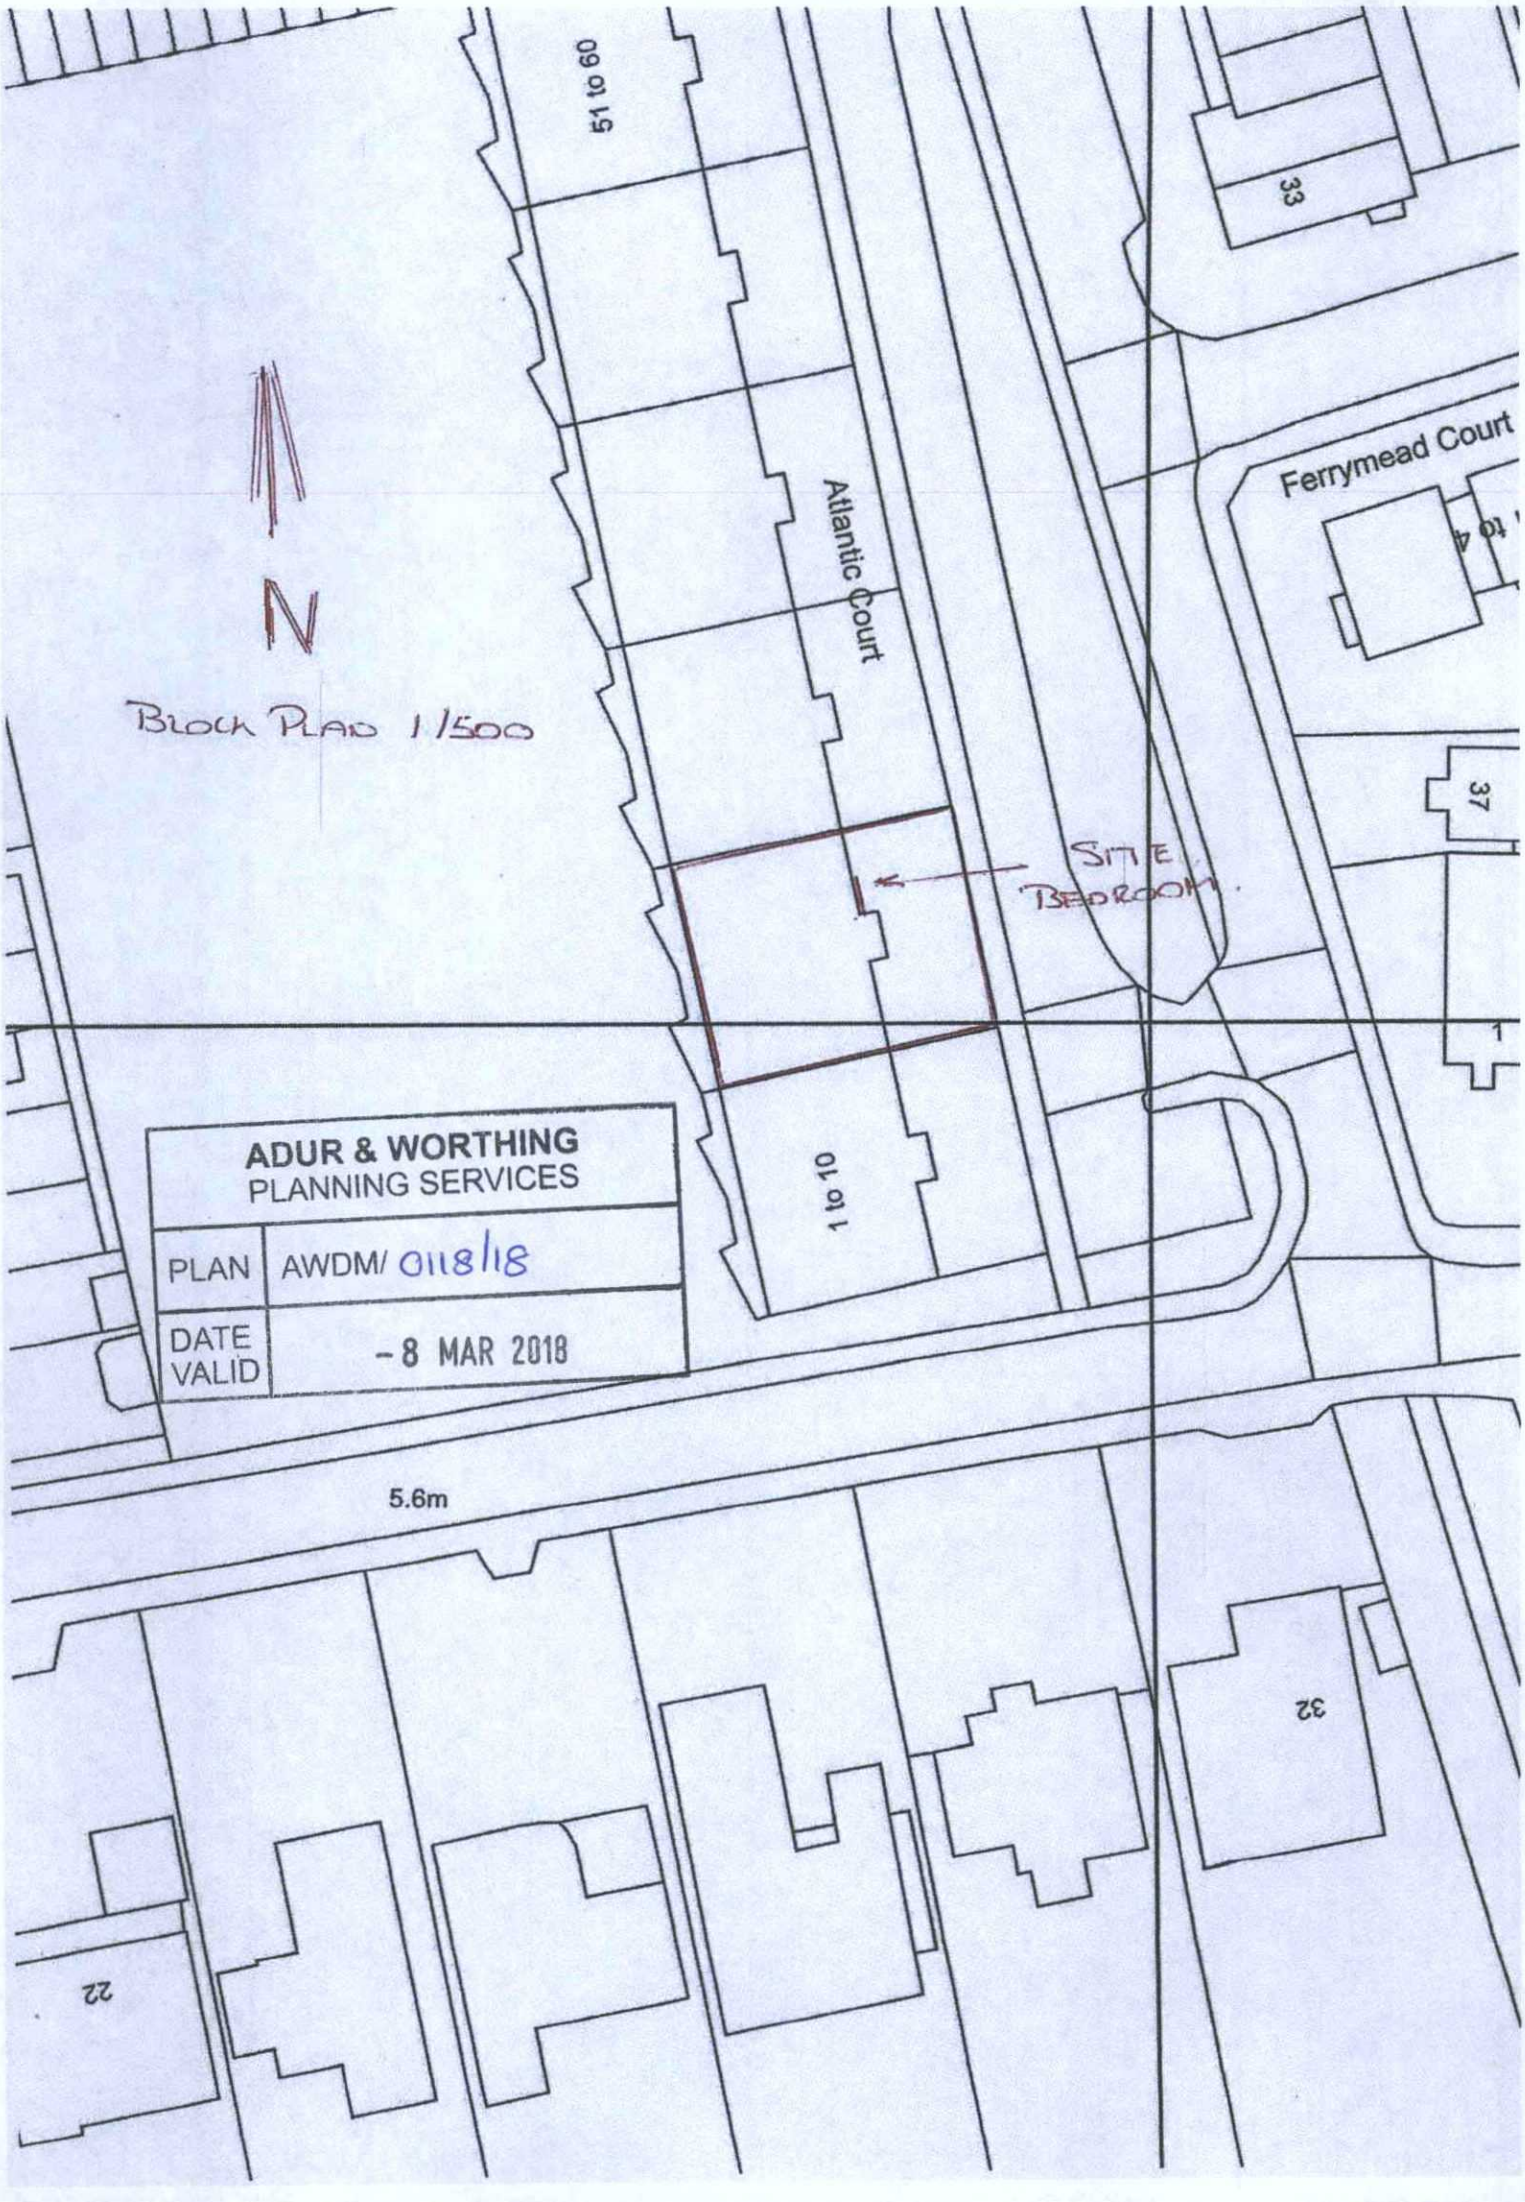
51 to 60
33
Atlantic Court
Ferrymead Court
N
BLOCK PLAN 1/500
SITE
BEDROOM
37
1 to 10
ADUR & WORTHING
PLANNING SERVICES
PLAN
AWDM/ 0118/18
DATE VALID
- 8 MAR 2018
5.6m
32
22