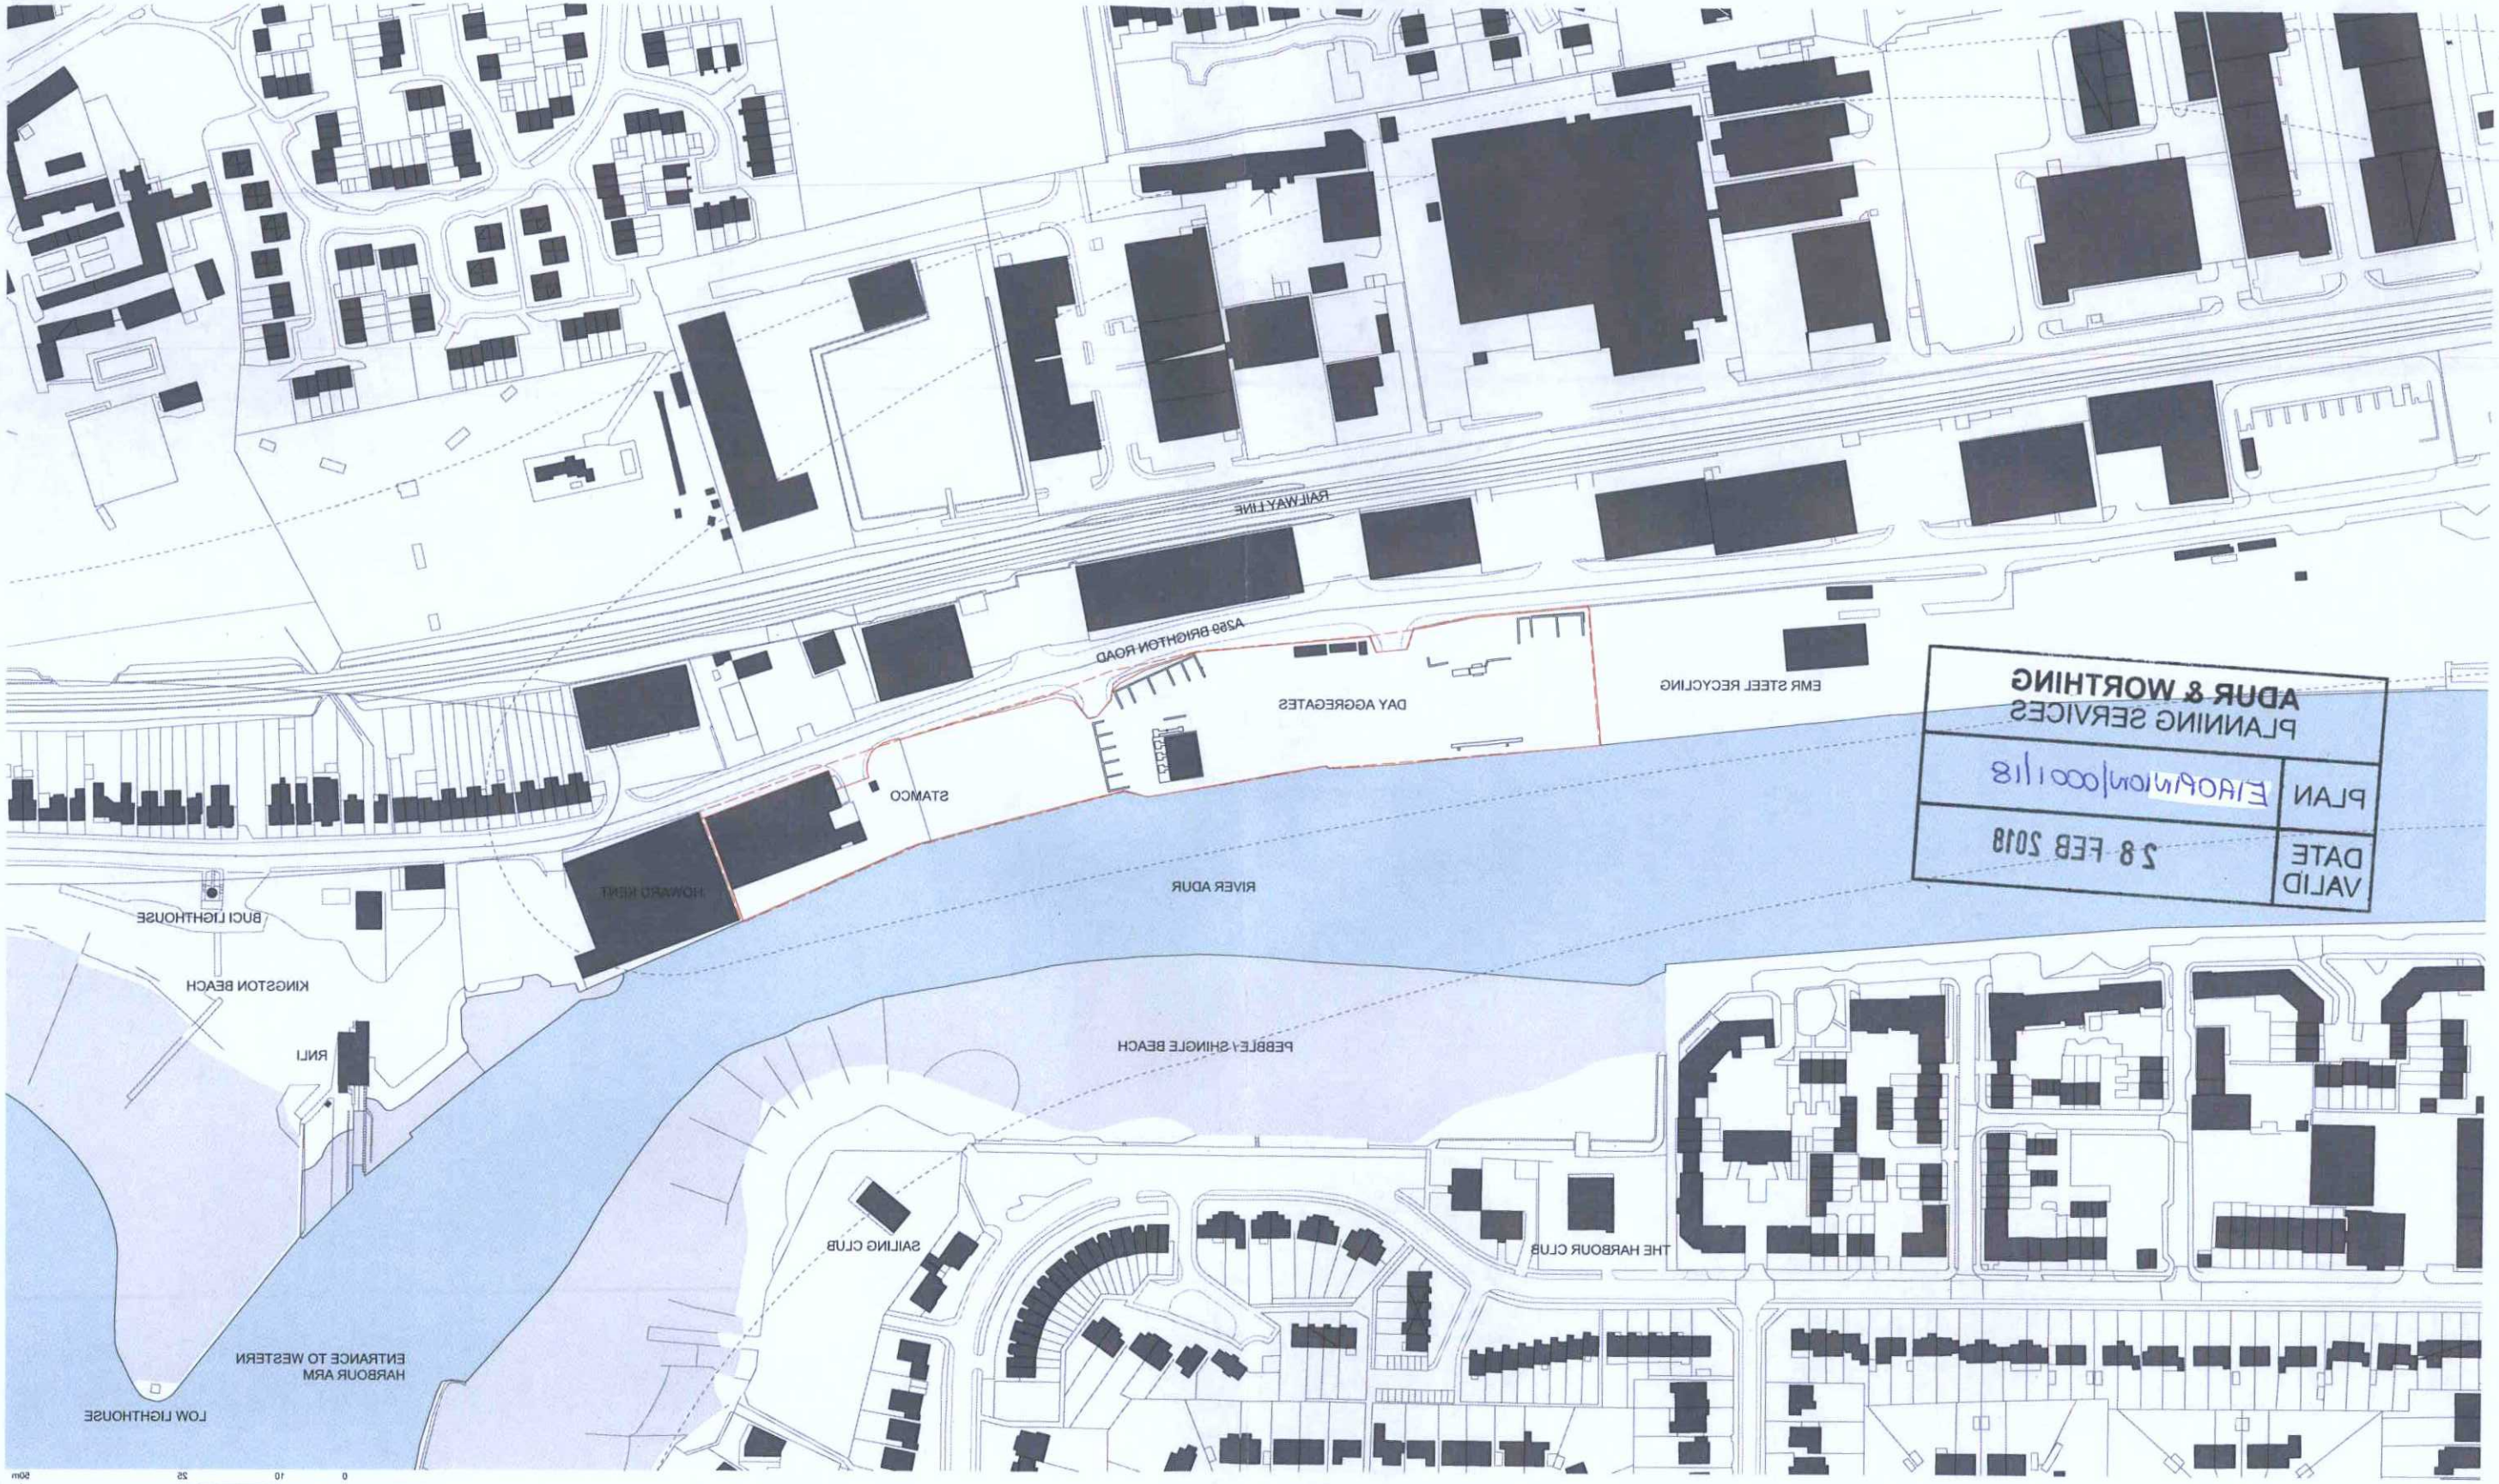

ADUR & WORTHING
PLANNING SERVICES

PLAN	EIAOPinion/0001/18
DATE VALID	28 FEB 2018

© Conran and Partners Limited

Rev	Date	Reason	By	Checked
A	25.01.2018	PLANNING SUBMISSION _DRAFT	RM	LD

Rev	Date	Reason	By	Checked

Notes

Site Boundary

Project: Kingston Wharf, Shoreham
Client: Hyde New Build Ltd
Drawing title: EXISTING SITE PLAN

Scale 1:1250 Date: XX.XX.2017 Drawn by: RM
Project number: 2908 Drawing No: DPL-001 Rev: A
Status: WORKS IN PROGRESS Checked by: LD

CONRAN+ PARTNERS

BRIGHTON OFFICE
First Floor, Hanover House
118 Queens Rd, Brighton BN1 3XG
Telephone +44 (0) 1273 716060
Email cp@conran.com