ADUR & WORTHING
PLANNING SERVICES
PLAN 0452/15
DATE VALID 13 APR 2015

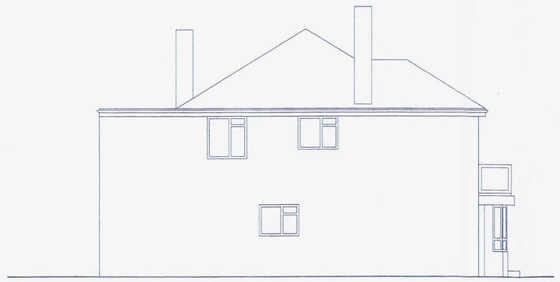

WEST ELEVATION

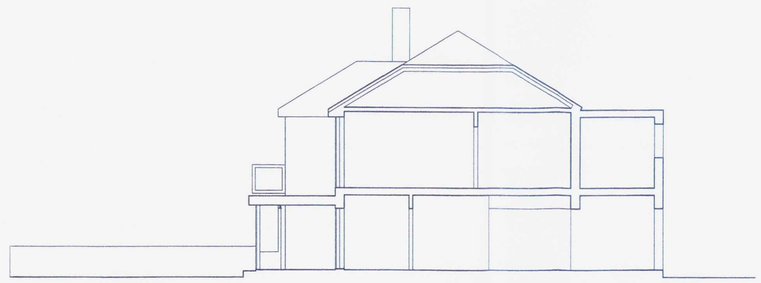

SECTION AA



SOUTH ELEVATION



EAST ELEVATION

GROUND FLOOR PLAN

FIRST FLOOR PLAN

ROOF PLAN

NORTH



LOCATION PLAN scale 1:1250

File Name: c:\data\acad\JohnJoanneExtension

B										
A										
RevNo	Revision note	Date	Signature	Checked	RevNo	Revision note	Date	Signature	Checked	

venner:lucas
ARCHITECTS
6 Cornford Grove
London, SW12 9JF
t +44 (0) 20 8673 0291
www.vennerlucas.co.uk
e mail@vennerlucas.co.uk
10 Old Fort Road
Shoreham by Sea BN43 5RJ
t +44 (0) 1273 461526

PROJECT
FRONT ADDITION TO
34 KINGS WALK
SHOREHAM BY SEA
BN43 5LG

TITLE EXISTING PLANS, ELEVATIONS, SECTIONS and LOCATION PLAN.
DATE 01.10.2013
SCALE 1:100 1:1250 AT A1
DWG No GA01
REV.