


LOCATION PLAN 1:250

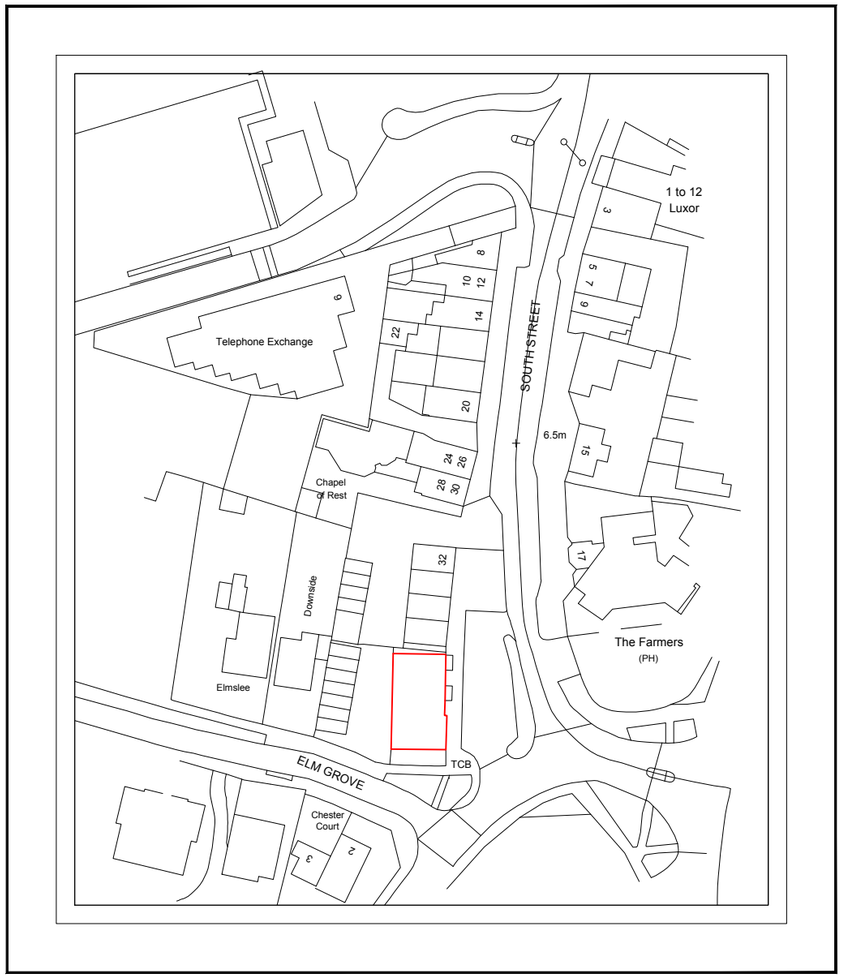


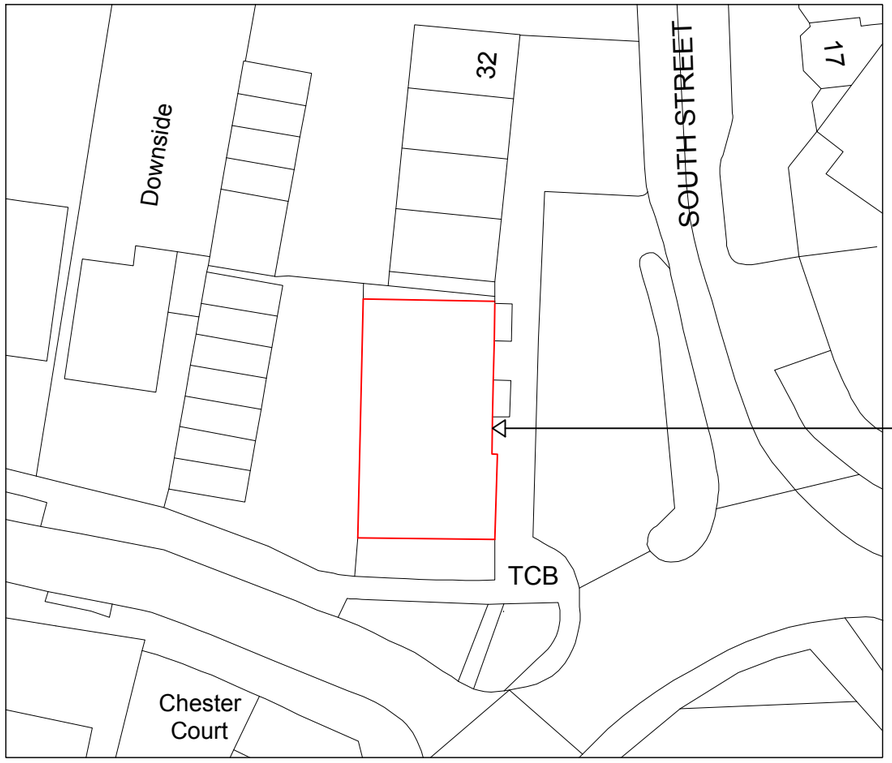

FRONT (EAST)ELEVATION
EXISTING ENTRANCE


EXISTING SITE PLAN 1:500

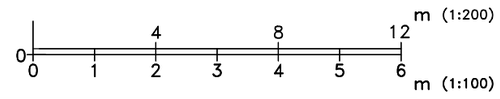

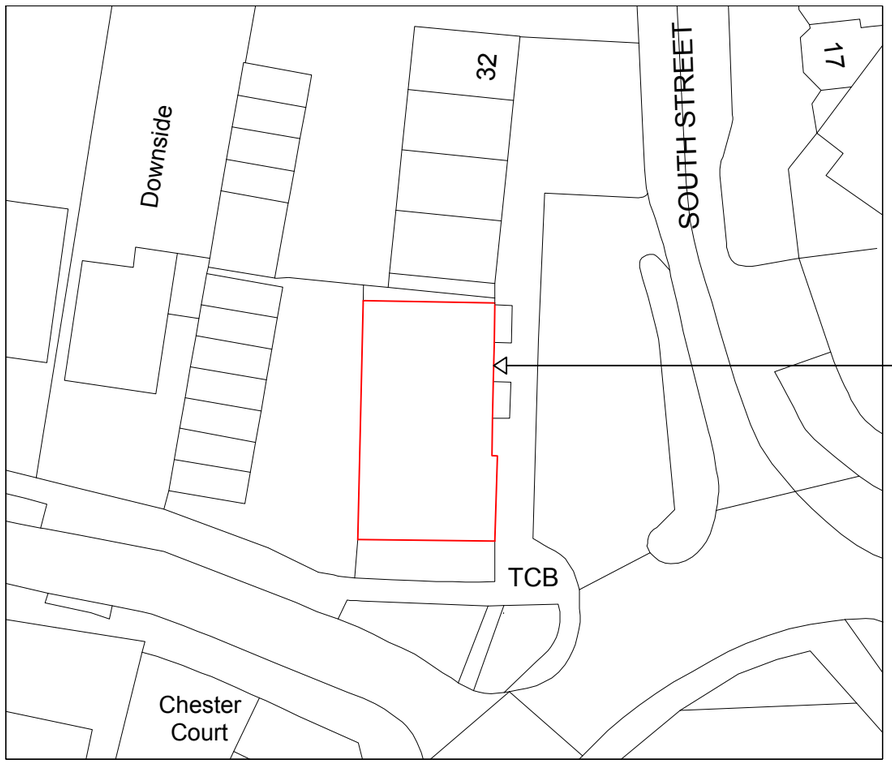

FRONT (EAST) ELEVATION PROPOSED ENTRANCE

PROPOSED SITE PLAN 1:500

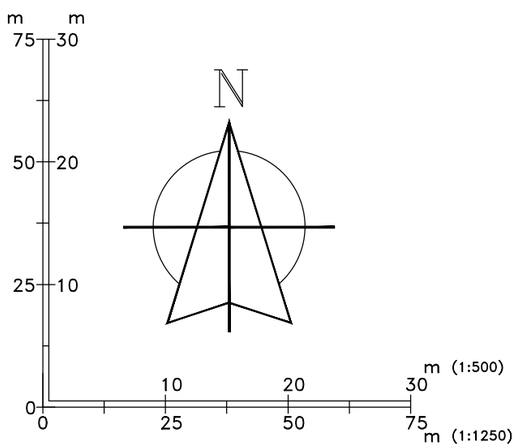

Notes:

1. All dimensions in millimetres (mm) and levels in metres (m) unless noted otherwise.
2. This drawing to be read in conjunction with all other relevant drawings and specification.
3. All work to comply with the relevant British Standards, Codes of Practice and the Building Regulations.

* PLANS ARE STRICTLY SUBJECT TO BUILDING CONTROL AND OTHER LOCAL AUTHORITIES APPROVAL
*ANY WORKS CARRIED OUT PRIOR TO APPROVALS ARE AT OWNERS/CONTRACTORS' OWN RISKS

Project:

38–48 South Street,
Lancing, BN15 8AG

Revisions:

Drawing Title:

Location and Block Plan


Drawing No:	Revision:
040220/PP/01	B
Scale: As Shown@A3	Date: February 2020

NArch London
Hamilton House, 4th Floor,
Mabledon Place, King's Croos
London WC1H 9BB


020 8889 0468
074 0016 6788
www.narch.co.uk



EXISTING FRONT(EAST) ELEVATION

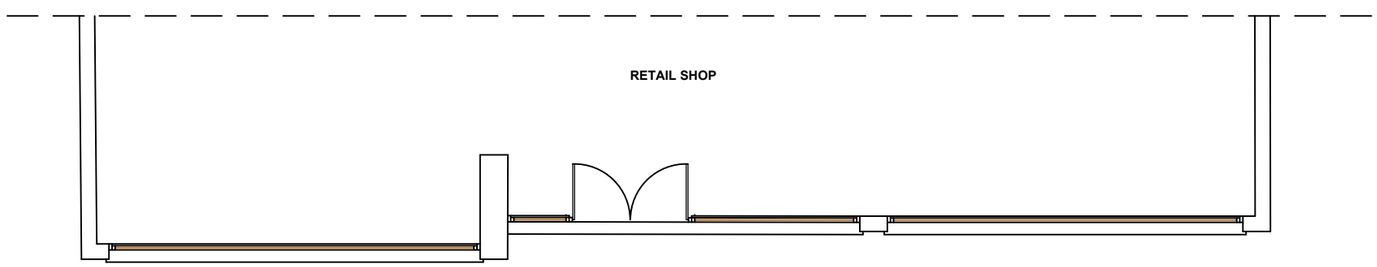

EXISTING GROUND FLOOR PLAN

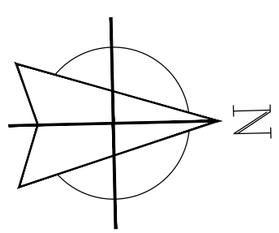



EXISTING FRONT (EAST ELEVATION) PHOTO

m (1:200)
0 4 8 12
0 1 2 3 4 5 6 m (1:100)

Notes:

1. All dimensions in millimetres (mm) and levels in metres (m) unless noted otherwise.
2. This drawing to be read in conjunction with all other relevant drawings and specification.
3. All work to comply with the relevant British Standards, Codes of Practice and the Building Regulations.

* PLANS ARE STRICTLY SUBJECT TO BUILDING CONTROL AND OTHER LOCAL AUTHORITIES APPROVAL
*ANY WORKS CARRIED OUT PRIOR TO APPROVALS ARE AT OWNERS/CONTRACTORS' OWN RISKS

Project:

38–48 South Street,
Lancing, BN15 8AG

Revisions:

Drawing Title:

Existing Floor Plan and Elevation

Drawing No:	Revision:
040220/PP/02	B
Scale: 1/100@A3	Date: February 2020


NArch London
Hamilton House, 4th Floor,
Mabledon Place, King's Croos
London WC1H 9BB

020 8889 0468
074 0016 6788
www.narch.co.uk





PROPOSED FRONT (EAST) ELEVATION

Existing door to be relocated
Double glazed Shopfront
to match existing

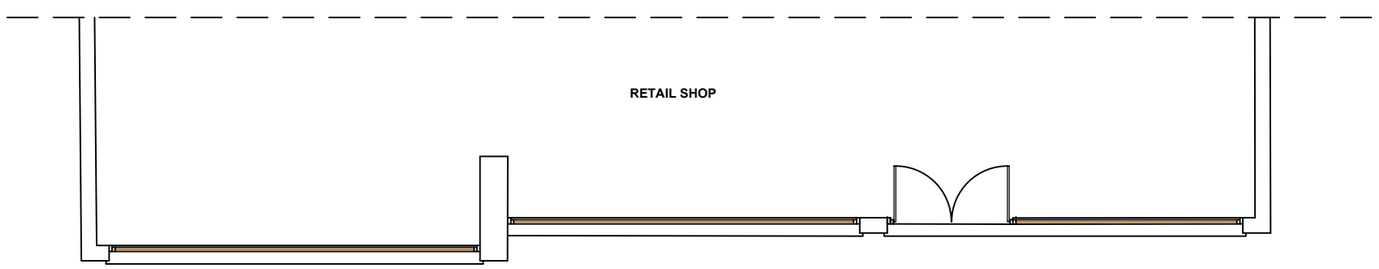

PROPOSED GROUND FLOOR PLAN

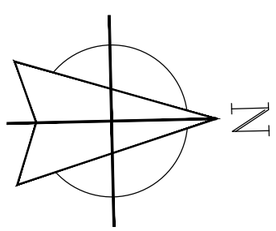

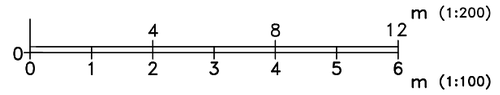

Notes:

1. All dimensions in millimetres (mm) and levels in metres (m) unless noted otherwise.
2. This drawing to be read in conjunction with all other relevant drawings and specification.
3. All work to comply with the relevant British Standards, Codes of Practice and the Building Regulations.

* PLANS ARE STRICTLY SUBJECT TO BUILDING CONTROL AND OTHER LOCAL AUTHORITIES APPROVAL
*ANY WORKS CARRIED OUT PRIOR TO APPROVALS ARE AT OWNERS/CONTRACTORS' OWN RISKS

Project:

38–48 South Street,
Lancing, BN15 8AG

Revisions:


Drawing Title:

Proposed Floor Plan
and Elevation

Drawing No:	Revision:
040220/PP/03	B
Scale: 1/100@A3	Date: February 2020

NArch London
Hamilton House, 4th Floor,
Mabledon Place, King's Croos
London WC1H 9BB

020 8889 0468
074 0016 6788
www.narch.co.uk

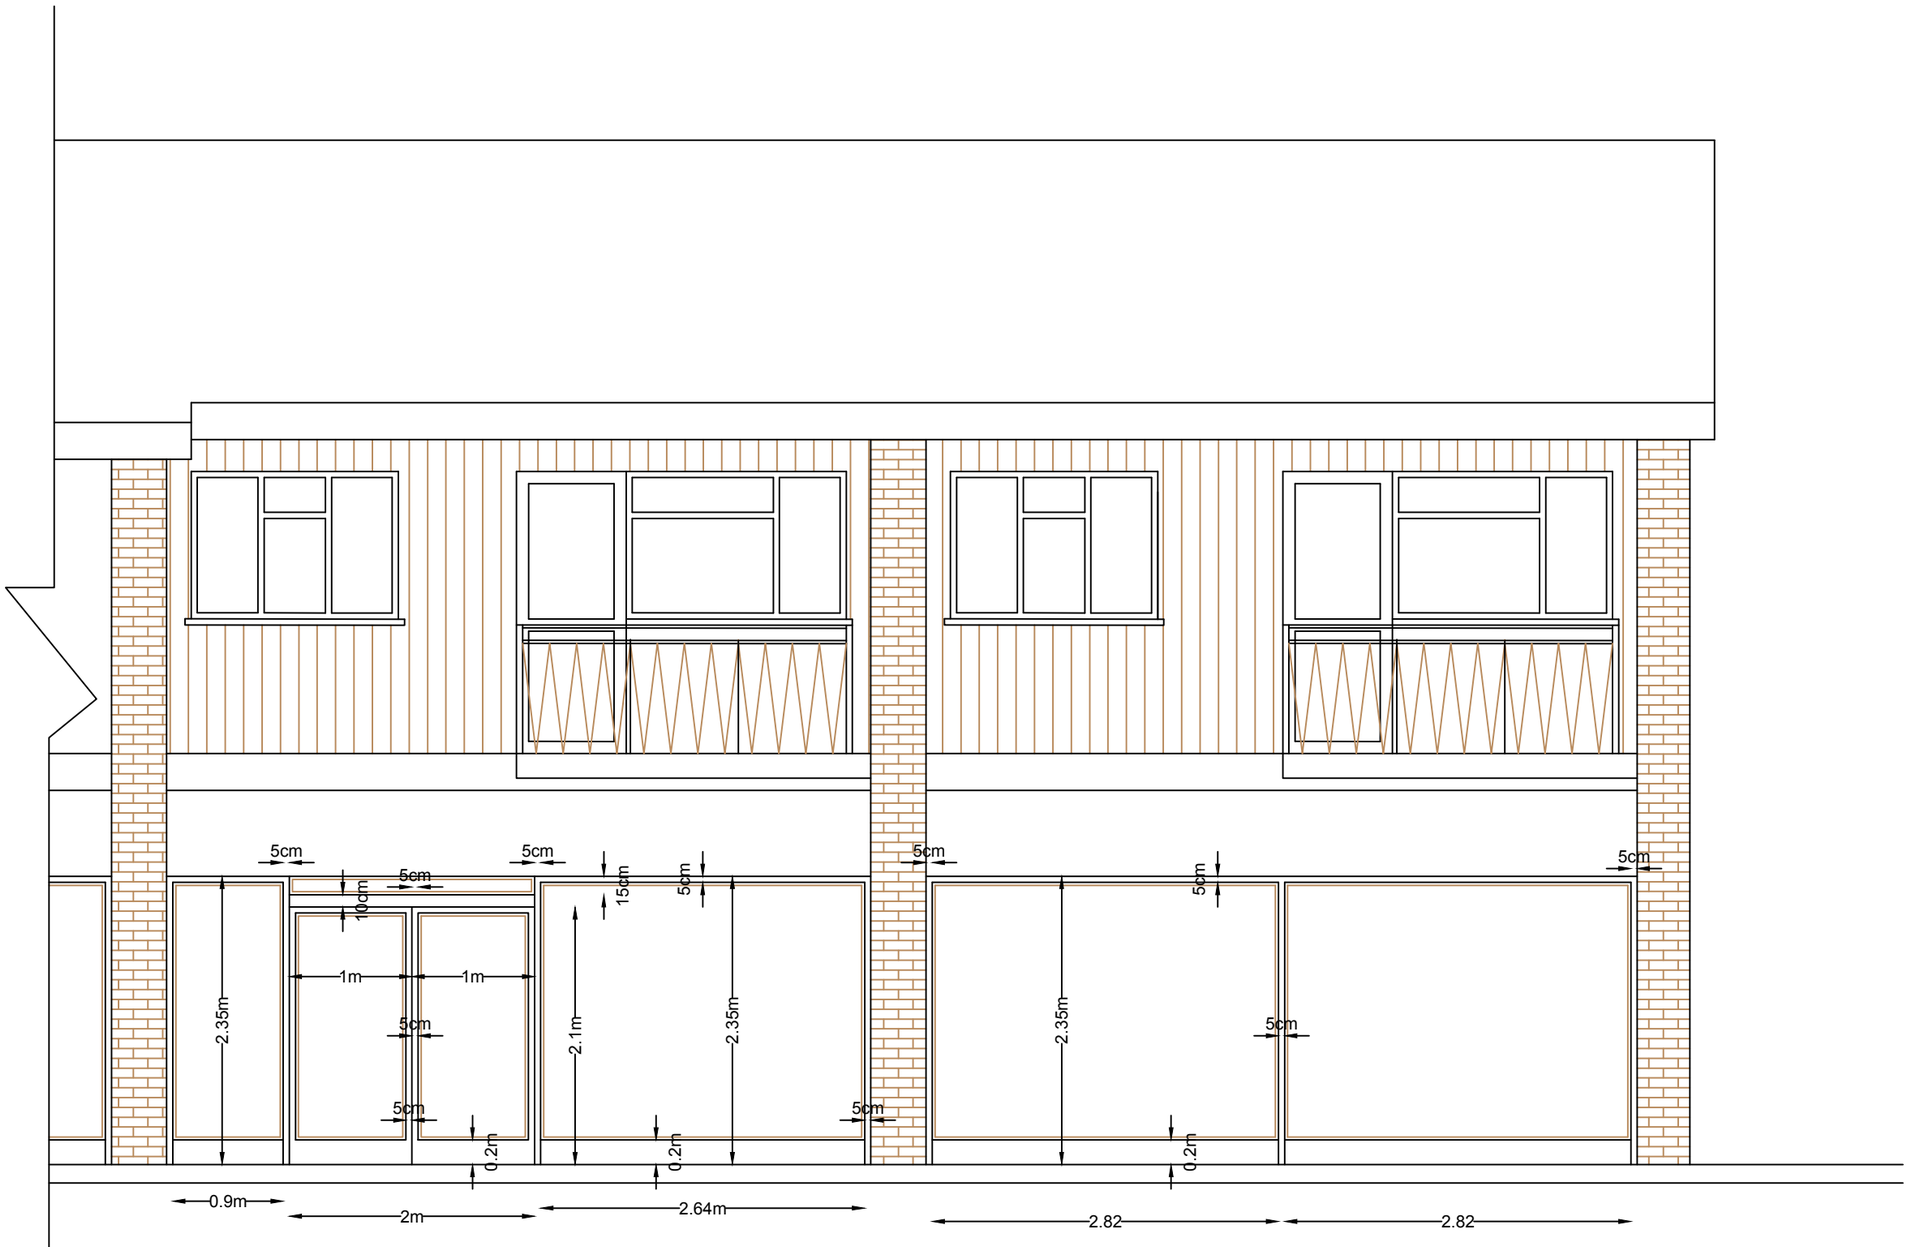

EXISTING FRONT (EAST) ELEVATION

m (1:200)

0 4 8 12

0 1 2 3 4 5 6

m (1:100)

Notes:

1. All dimensions in millimetres (mm) and levels in metres (m) unless noted otherwise.
2. This drawing to be read in conjunction with all other relevant drawings and specification.
3. All work to comply with the relevant British Standards, Codes of Practice and the Building Regulations.

* PLANS ARE STRICTLY SUBJECT TO BUILDING CONTROL AND OTHER LOCAL AUTHORITIES APPROVAL
*ANY WORKS CARRIED OUT PRIOR TO APPROVALS ARE AT OWNERS/CONTRACTORS' OWN RISKS

Project:

38–48 South Street,
Lancing, BN15 8AG

Revisions:


Drawing Title:

Existing Shopfront Profile
(Part to be altered)

Drawing No:	Revision:
040220/PP/04	B
Scale: 1/50@A3	Date: April 2020

NArch London
Hamilton House, 4th Floor,
Mabledon Place, King's Croos
London WC1H 9BB

020 8889 0468
074 0016 6788
www.narch.co.uk

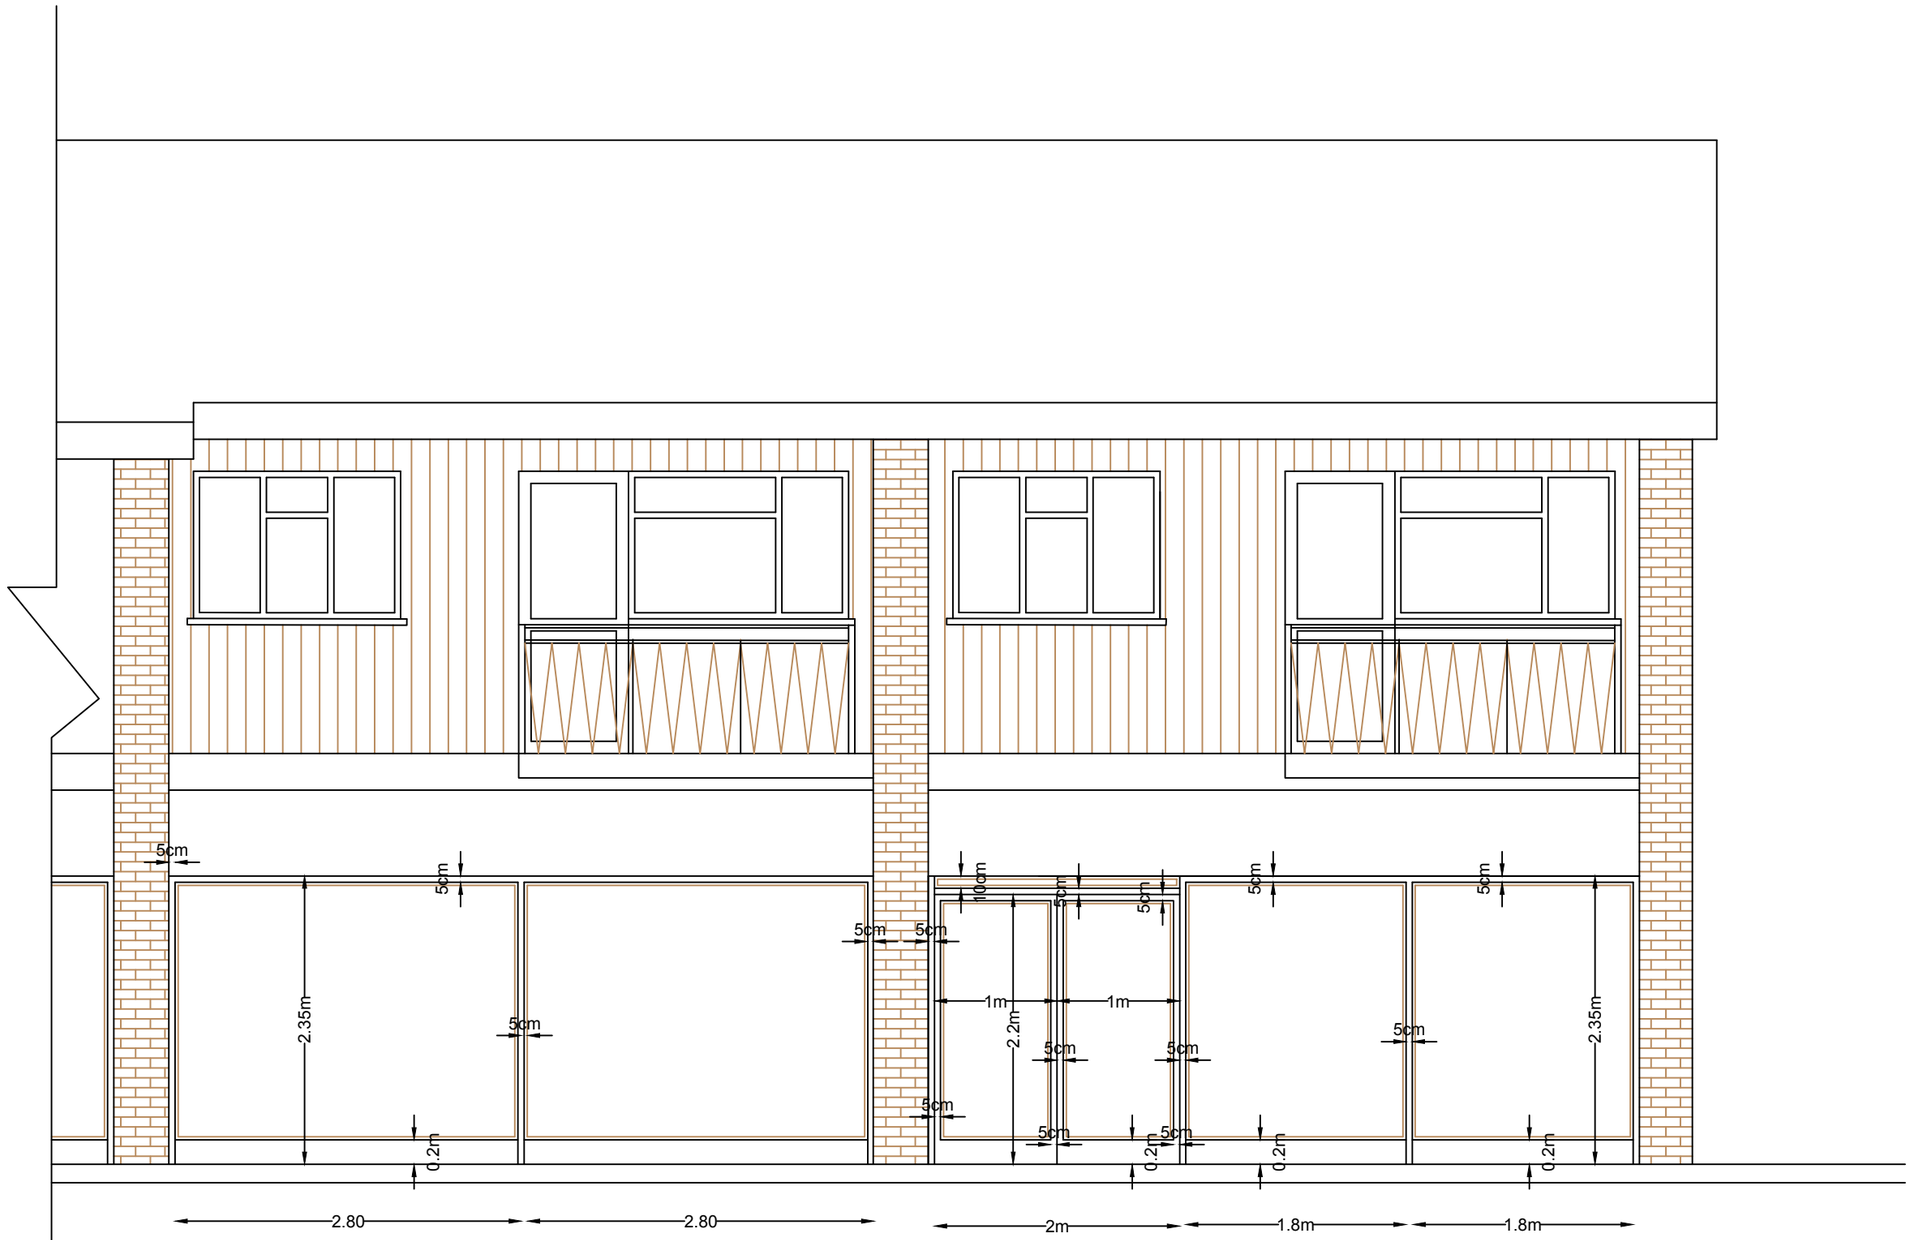

PROPOSED FRONT (EAST) ELEVATION

m (1:200)

0 4 8 12

0 1 2 3 4 5 6 m (1:100)

Notes:

1. All dimensions in millimetres (mm) and levels in metres (m) unless noted otherwise.
2. This drawing to be read in conjunction with all other relevant drawings and specification.
3. All work to comply with the relevant British Standards, Codes of Practice and the Building Regulations.

* PLANS ARE STRICTLY SUBJECT TO BUILDING CONTROL AND OTHER LOCAL AUTHORITIES APPROVAL
*ANY WORKS CARRIED OUT PRIOR TO APPROVALS ARE AT OWNERS/CONTRACTORS' OWN RISKS

Project:

38–48 South Street,
Lancing, BN15 8AG

Revisions:

Drawing Title:

Proposed Shopfront Profile
(Part to be altered)

Drawing No:	Revision:
040220/PP/05	B
Scale: 1/50@A3	Date: April 2020

NArch London
Hamilton House, 4th Floor,
Mabledon Place, King's Croos
London WC1H 9BB

020 8889 0468
074 0016 6788
www.narch.co.uk