SCALE : 1:50

0.m 1.m 2.m 3.m 4.m 5.m 6.m 7.m metres

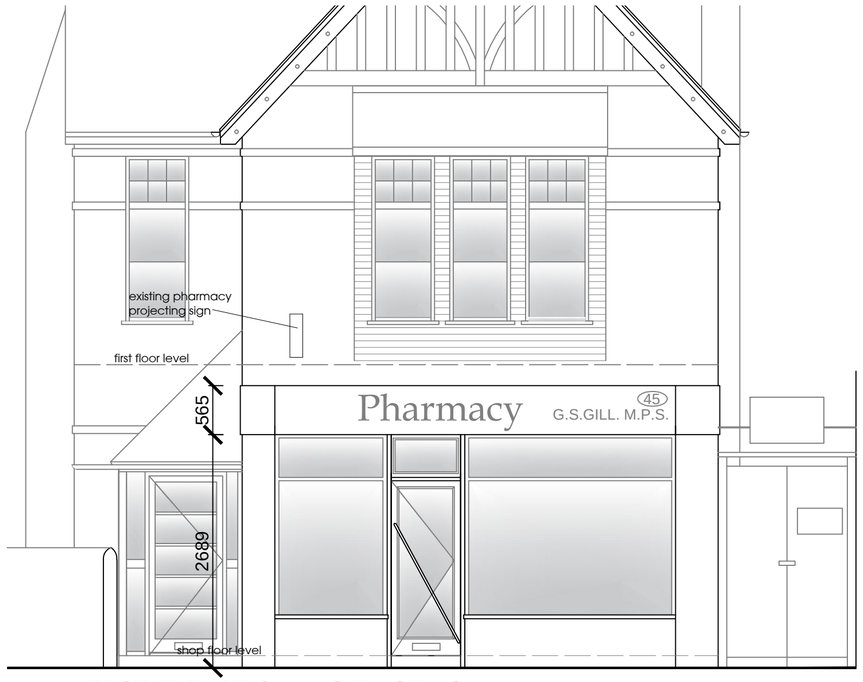

EAST ELEVATION - AS EXISTING

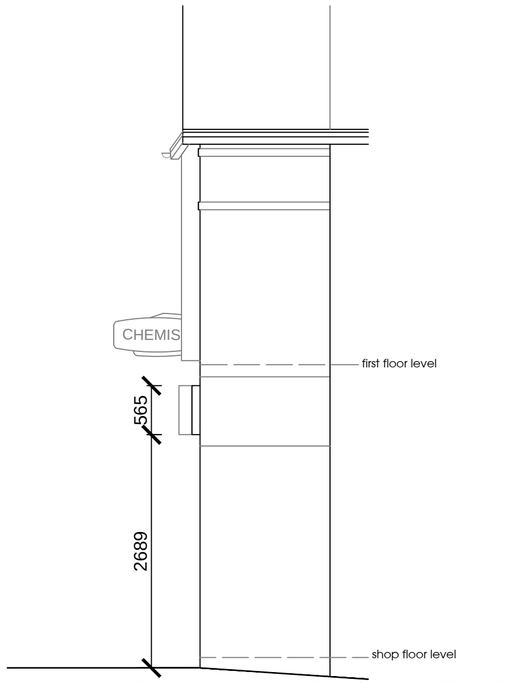

SOUTH ELEVATION - AS EXISTING

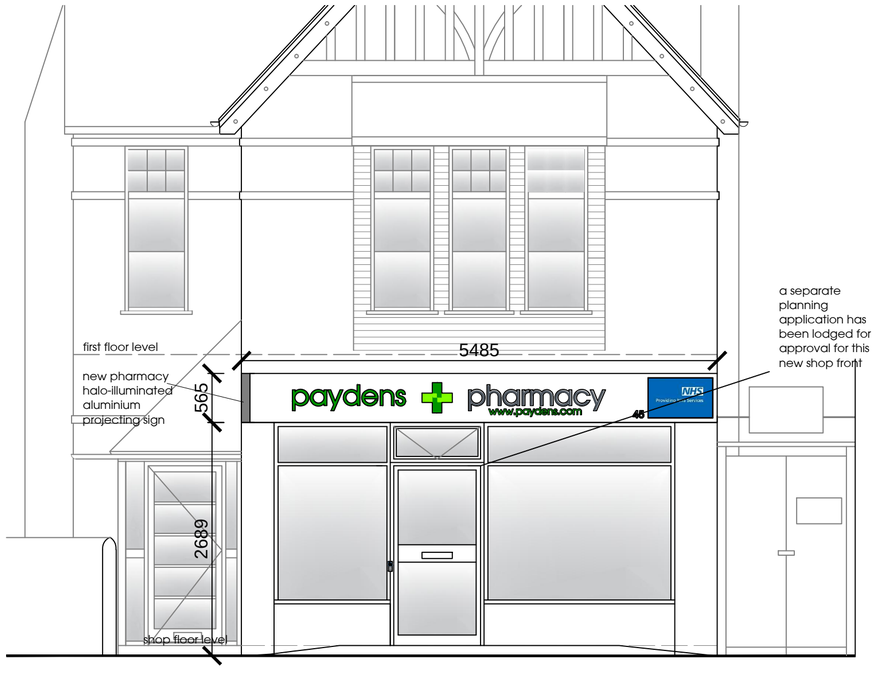

EAST ELEVATION - AS PROPOSED

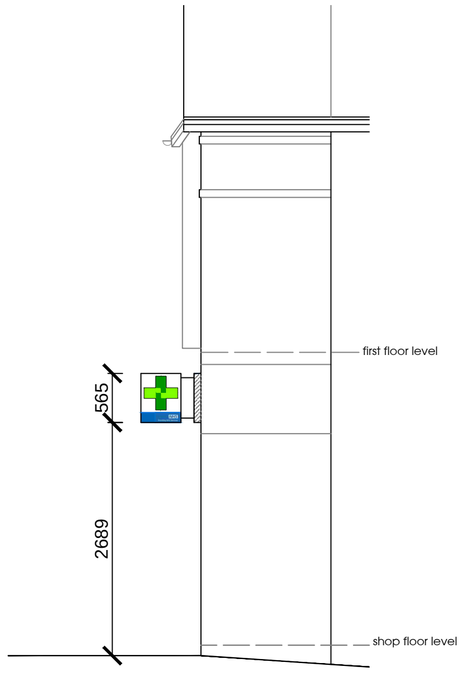

SOUTH ELEVATION - AS PROPOSED

NOTES

DO NOT SCALE EXCEPT FOR PLANNING PURPOSES

VERIFY ALL DIMENSIONS ON SITE BEFORE COMMENCING ANY WORK OR PREPARING ANY SHOP DRAWINGS.

ANY DISCREPANCIES, ERRORS OR OMISSIONS TO BE REPORTED TO THE CONTRACT ADMINISTRATOR FOR FURTHER INSTRUCTIONS BEFORE COMMENCEMENT OF WORKS.

ALL BUILDING MATERIALS, COMPONENTS AND WORKMANSHIP TO COMPLY WITH THE APPROPRIATE PUBLIC HEALTH ACTS, BUILDING REGULATIONS, BRITISH STANDARDS AND CODES OF PRACTICE, AND THE APPROPRIATE MANUFACTURERS' RECOMMENDATIONS.

FOR ALL SPECIALIST WORK SEE RELEVANT

ALL MEASUREMENTS IN MILLIMETRES

DRAWINGS

ELEVATIONS - SIGNAGE

THE SURVEYORS PARTNERSHIP

Surveyors, Design and Planning Consultants

11 Priory Road, Tonbridge, Kent TN9 2AQ

Telephone: (01732) 364179
Fax: (01732) 360502
Email: thesurveyors@btconnect.com

project

PROPOSED SHOPFRONT ALTERATIONS at

PAYDENS PHARMACY
45 SOUTH STREET
LANCING
BN15 8AN

for PAYDENS LTD.

EXTERNAL SIGNAGE ELEVATIONS
AS EXISTING AND PROPOSED

scale	drawn	date	DRAWING No	revision
1:50 @ A2	IG	17/06/19	SP1513:08	