
Drawing Number
143398-SIE-DRG-CV-ADU-013146

Planting Schedule

Shrubs

Number	Abbreviation	Species and 'Variety'	Centers/m²	Size	Root
29 No.	SaCA	Salix caprea	2	80-100cm	Bareroot
14 No.	CoAv	Corylus avellana	2	80-100cm	Bareroot
23 No.	UlEu	Ulex europaeus	2	80-100cm	Bareroot

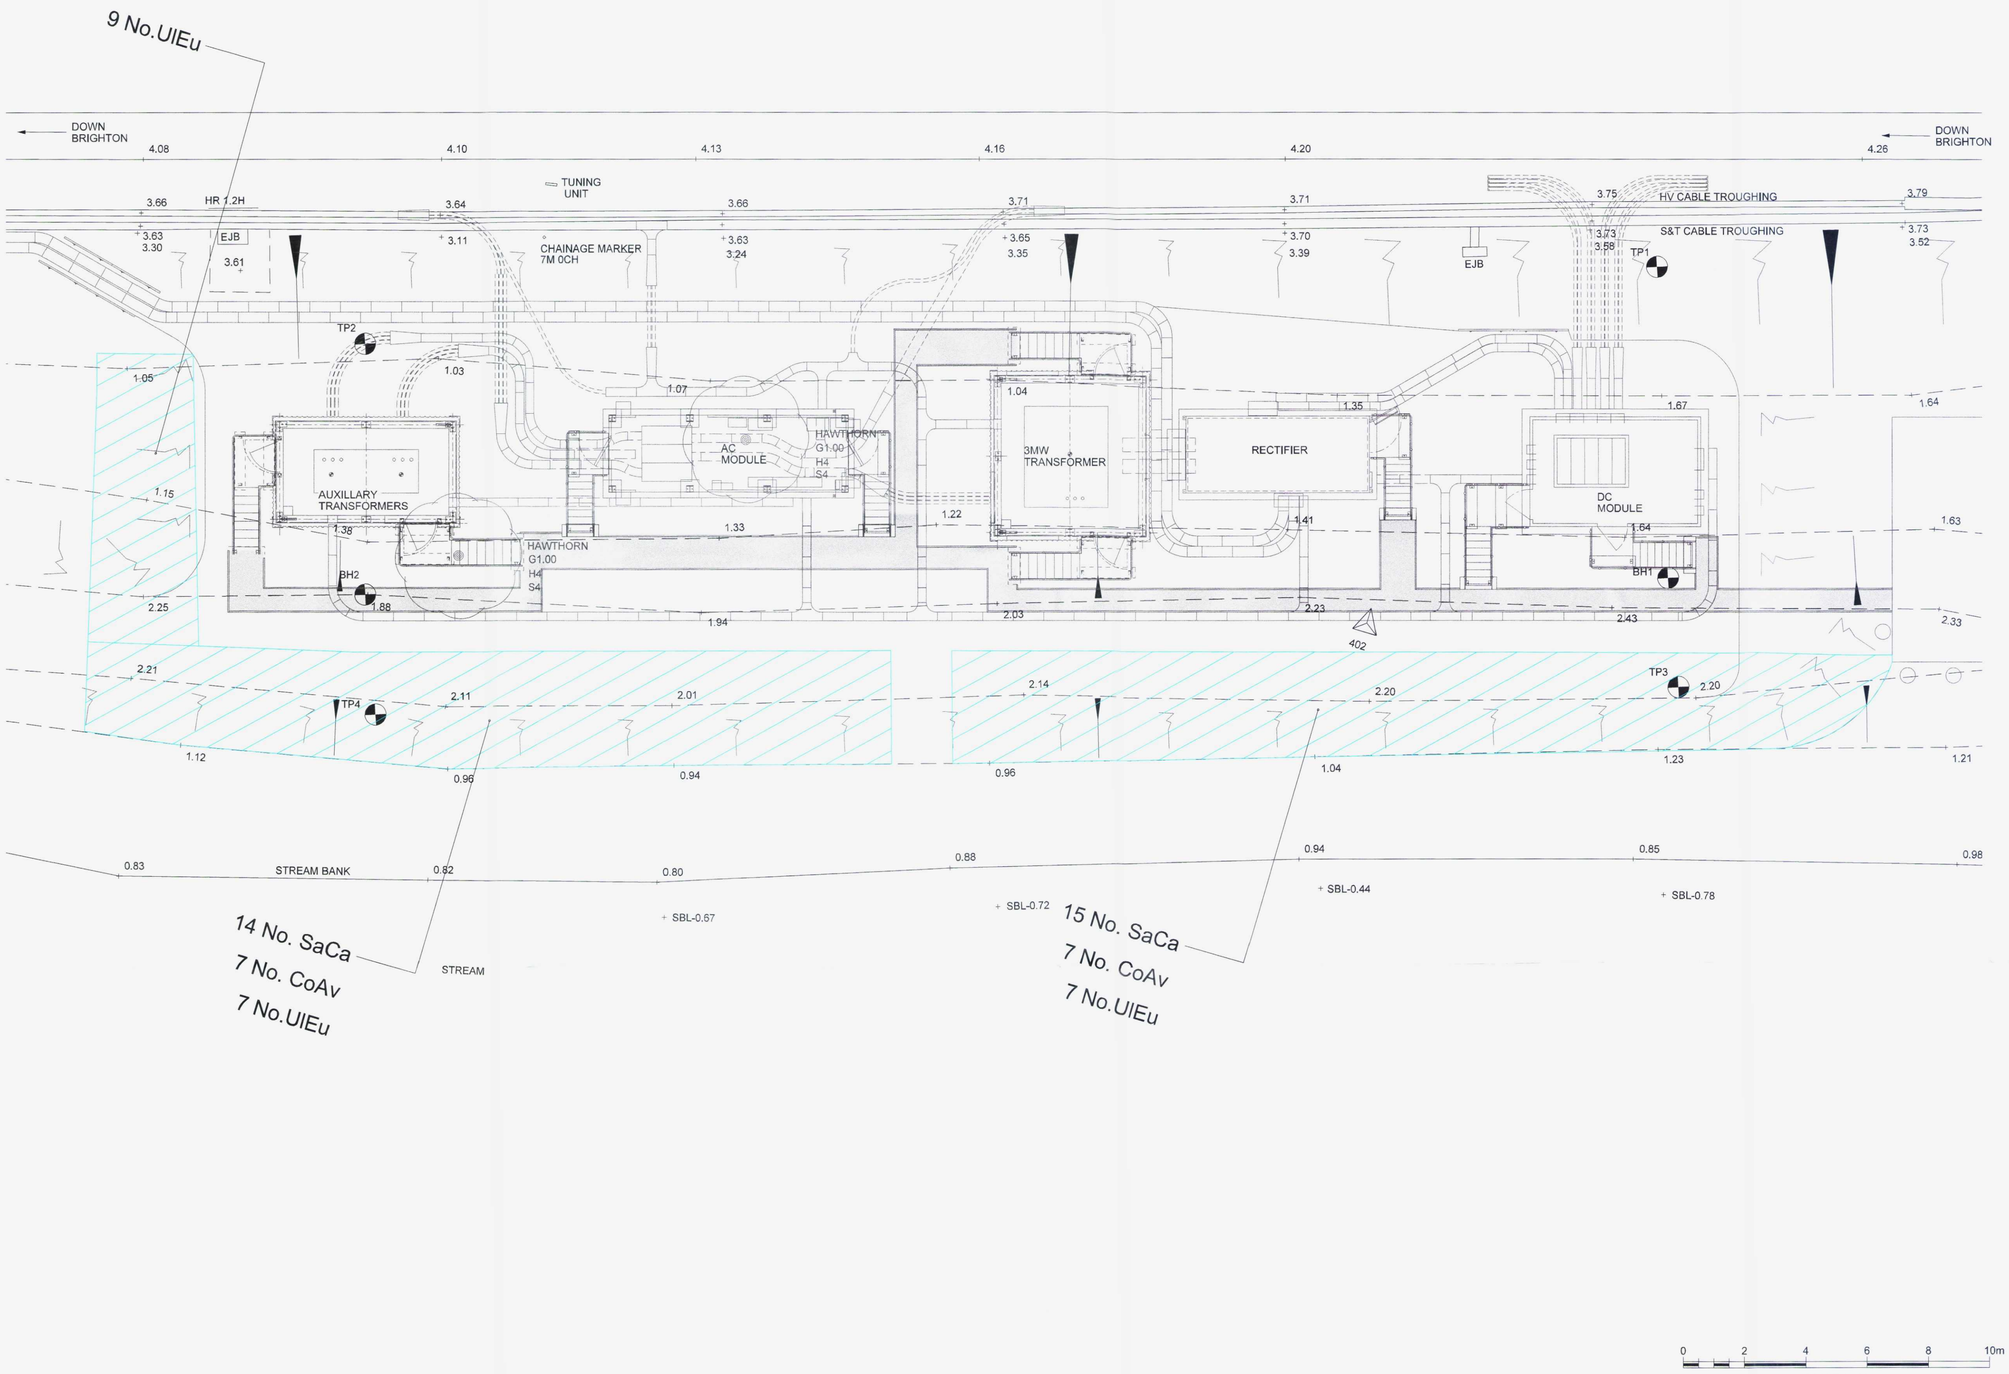

Legend/Notes

DRAWING NOTES:
1. DRAWING IS FOR PLANNING PURPOSES ONLY NOT FOR CONSTRUCTION.
2. ALL CONTRACTORS SHOULD ASCERTAIN THE LOCATION OF ALL UNDERGROUND SERVICES/UTILITIES BEFORE UNDERTAKING ANY PLATING WORK AND CONFLICTS RESOLVED BEFORE PLANTING.
3. ALL PLANTING WORK TO BE UNDERTAKEN IN CONJUNCTION WITH AN SUITABLE SPECIFICATION TO BE AGREED PRIOR TO ANY WORK BEING UNDERTAKEN.
4. IT IS ASSUMED ALL WORK WILL BE CARRIED OUT BY AN EXPERIENCED COMPETENT CONTRACTOR WORKING TO AN APPROVED METHOD STATEMENT.
5. ADAS SHOULD BE NOTIFIED IMMEDIATELY BY EMAIL OF ANY DISCREPANCIES IN THE DRAWING.
6. NO DIMENSIONS ARE TO BE SCALED FORM THIS DRAWING AND ALL DIMENSIONS SHOULD BE CONFIRMED ON SITE.
7. THIS DRAWING IS BASED UPON TONY GEE AND PARTNERS LLP DRAWING 143398-SIE-MOD-CV-ADU-013120.

PLANTING NOTES:
1. ALL PLANTING TO TAKE PLACE IN PLANTING SEASON (NOVEMBER TO MARCH) WITH SLOW RELEASE FERTILIZER AND APPROPRIATE BACK FILL MATERIAL WHERE APPLICABLE.
2. ALL SHRUB PLANTING AREAS WILL BE PLANTED AT 2M CENTERS IN RANDOM SPECIES GROUPS OF 3 AND 6.
3. ALL PLANT FAILURES WILL BE REPLACED WITH AN APPROPRIATE SIZE AND SPECIES OF PLANT FOR THE FIRST 5 YEARS.

NOTICE/2017/NB RECD 16/1/17

LEGEND

PROPOSED SHRUB PLANTING

Rev	Date	Description of Revisions	Drawn	Chkd	Appr
B01	11/01/17	GRIP 5 ISSUE	DH	RH	AB

Status: APPROVAL

Infrastructure Projects
Electrification and Plant Design Group
Waterloo General Offices
Waterloo Station, London SE1 8SW

Contractor(s): SIEMENS, Tony Gee

Project: INFRASTRUCTURE PROJECTS SUSSEX CP5 - TRACTION POWER SYSTEM ENHANCEMENT PROJECT 143398

Drawing Title: ADUR SUBSTATION

PLANTING SCHEDULE

Designed	R. HARRIS	Signed [redacted]	Date 11/01/17
Drawn	D. HAIGH	Signed [redacted]	Date 11/01/17
Checked	R. HARRIS	Signed	Date 11/01/17
Approved	A. BARTON	Signed	Date 11/01/17
Scale(s)	1:100	ELR & Mileage	BLI1 & 7M 0CH
Alternative Reference	A116003	Sheet	1 of 1
Drawing Number	143398-SIE-DRG-CV-ADU-013146	Revision	B01