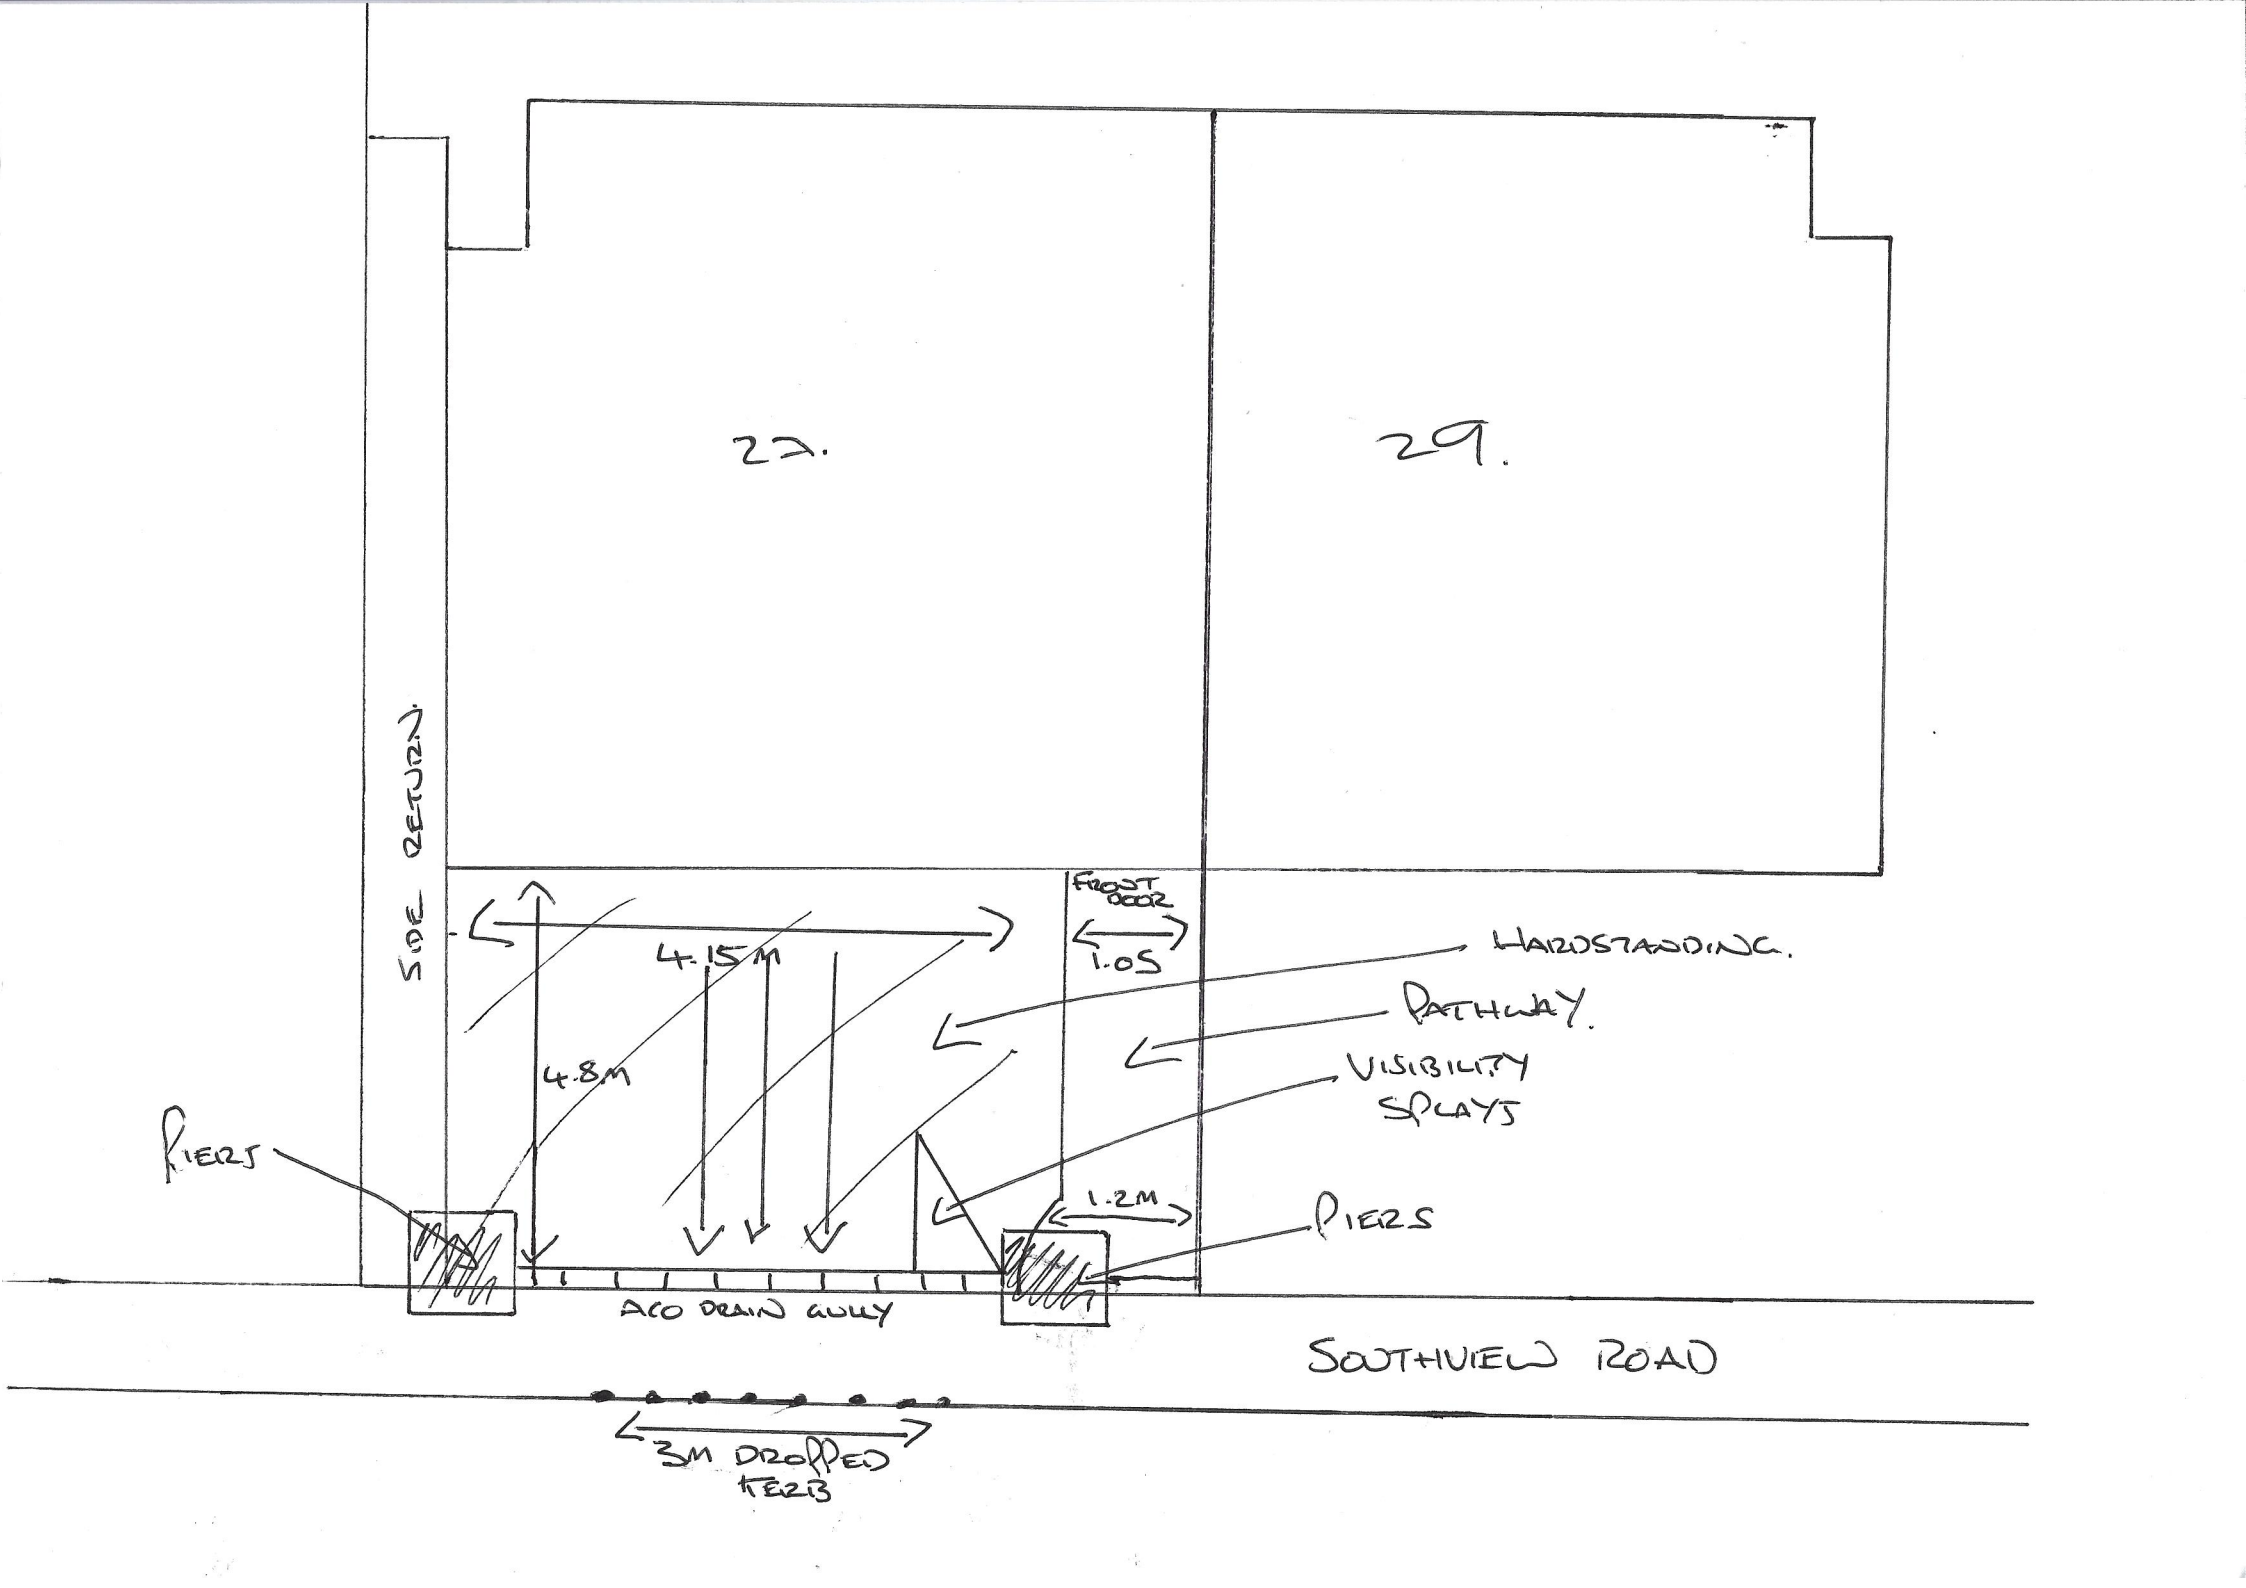
27.
29.
SIDE RETURN
FRONT DOOR
1.05
4.15M
4.8M
HARDSTANDING.
PATHWAY.
VISIBILITY SPLAYS
PIERS
1.2M
PIERS
ACO DRAIN GULLY
SOUTHVIEW ROAD
3M DROPPED KERB