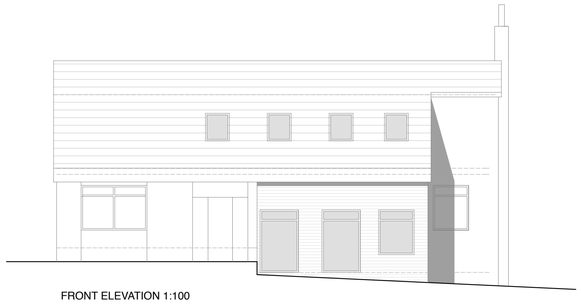

FRONT ELEVATION 1:100

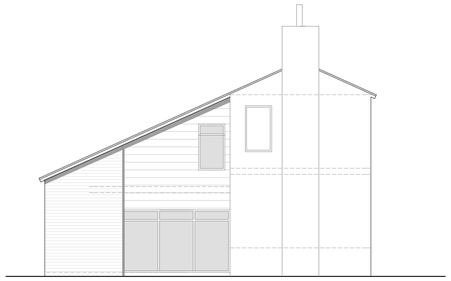

SIDE ELEVATION 1:100

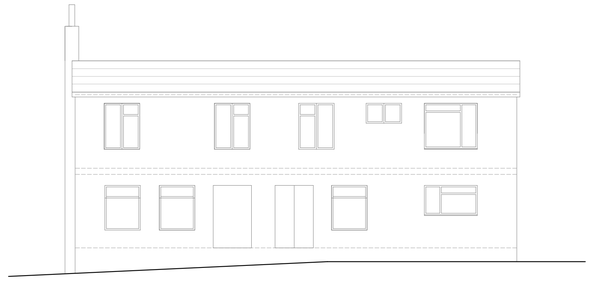

REAR ELEVATION 1:100

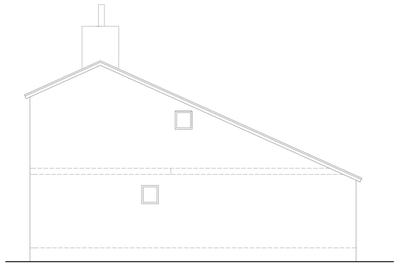

SIDE ELEVATION 1:100

1 2 3 4 5 6 7 8 9 10

PROPOSED ELEVATIONS A

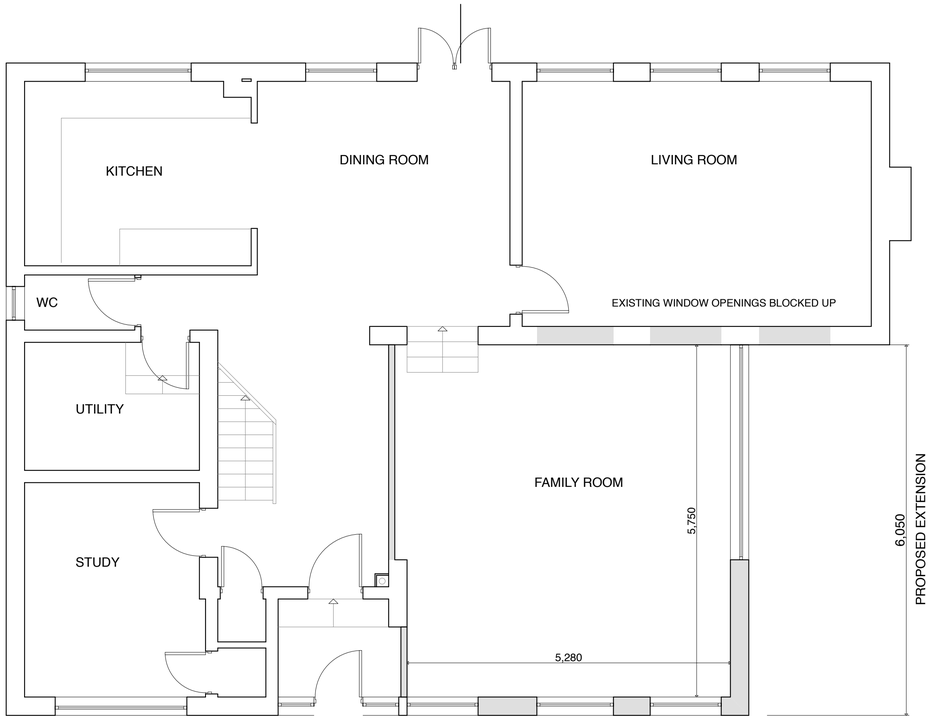

GROUND FLOOR PLAN 1:50

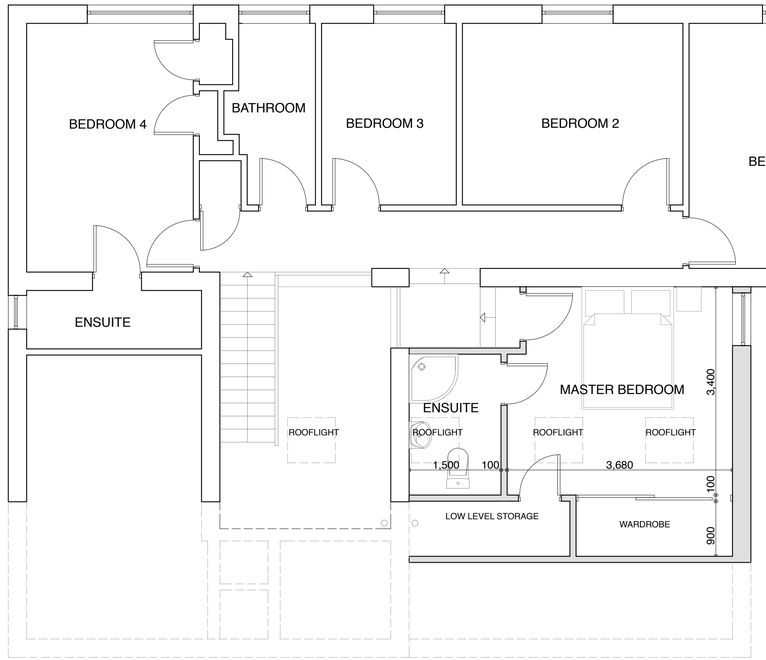

FIRST FLOOR PLAN 1:50

PROPOSED FLOOR PLANS A

1 2 3 4 5 6 7 8 9 10

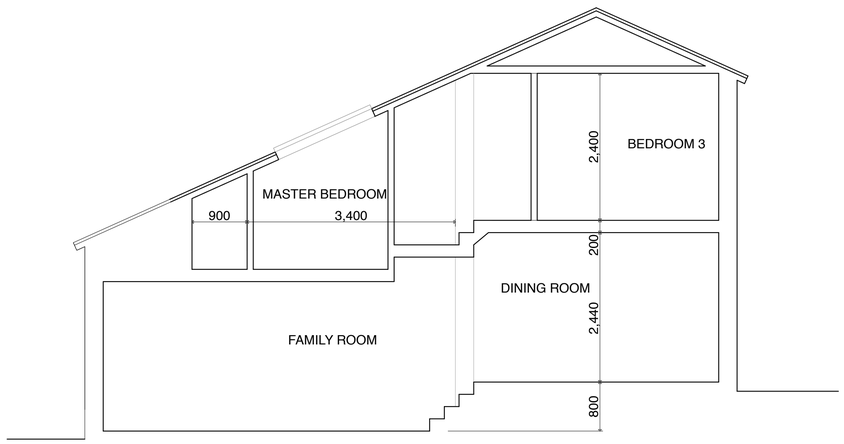

SECTION A-A 1:50

PLANNING ONLY

Work to indicated dimensions only. All dimensions to be confirmed on site. This drawing is to be read in conjuction with other drawings in this series and all relevant consultants drawings and documentation, where applicable. This drawing has been produced for the client and project identified below and is not intended for use by any other purpose other than indicated on this drawing. Report any discrepancies on this drawing to Garrick & Team for clarification.

Not for construction. Confirm all dimensions on site.

garrick & team
Architects
36 Edburton Avenue, Brighton, East Sussex, BN1 6EJ
t.0781 6835 355
e. sean@garrickandteam.com

Scheme 3 LESSER FOXHOLES, SHOREHAM, WEST SUSSEX. BN43 5NT

Client MR & MRS NUNN

Title PROPOSED PLANS, ELEVATIONS & SECTION

Scale 1: 50,@A1

Date FEBRUARY 2013

Drawing Number **1307-02A**