
2 Warnham Mews, North (Front) Elevation, Proposed Alterations

Velux Window, black external frame to match existing bedroom velux windows in the roof (1300 mm/900 mm). Previously approved in an earlier application, but the work was not undertaken

Velux ID: GHL 804 3000 (UB 94 AH07 G)

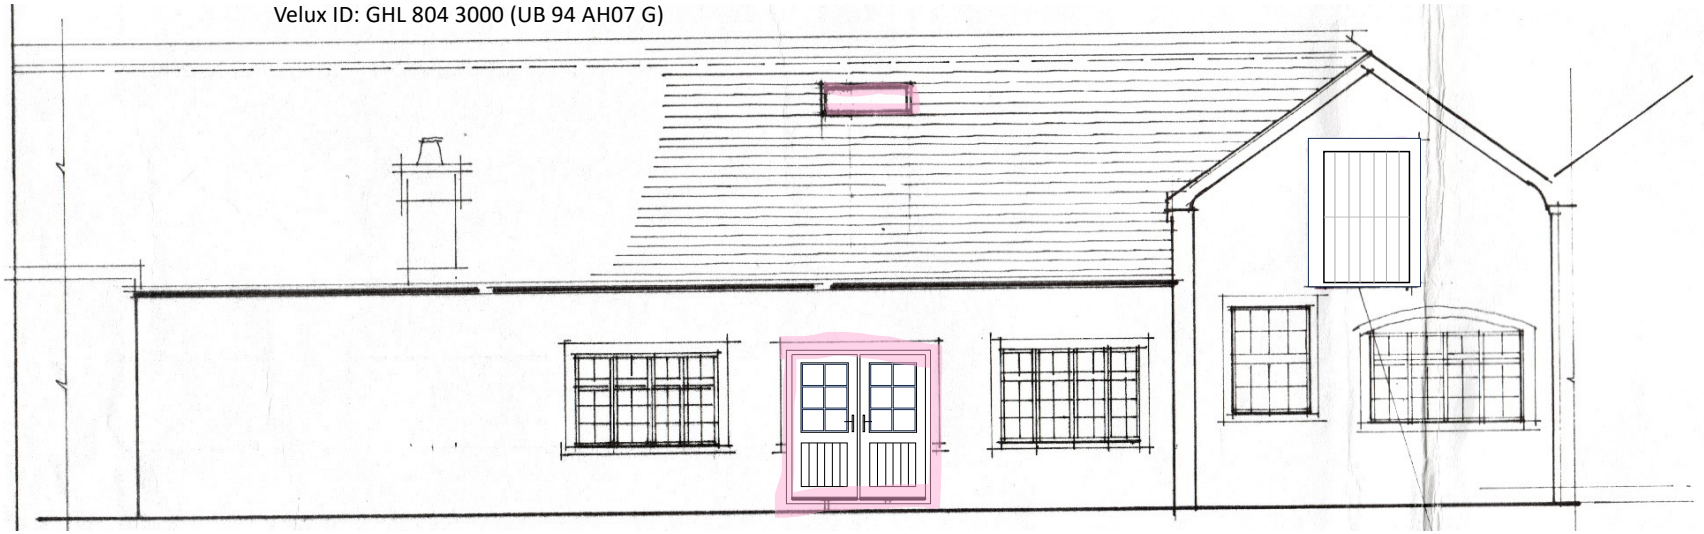

NORTH ELEVATION PROPOSED 1:100

Rev 5

M.G.ROBERTS
Architectural Design
14 East Avenue,
WORTHING,
West Sussex.
BN12 4DD.
01903 527176

Replace existing solid front door and side panels with a double door in the same opening. Each door will be half double-glazed with safety glass, and half paneled. The stepped entrance to the property will remain, and a removable ramp will be available for wheelchair access.