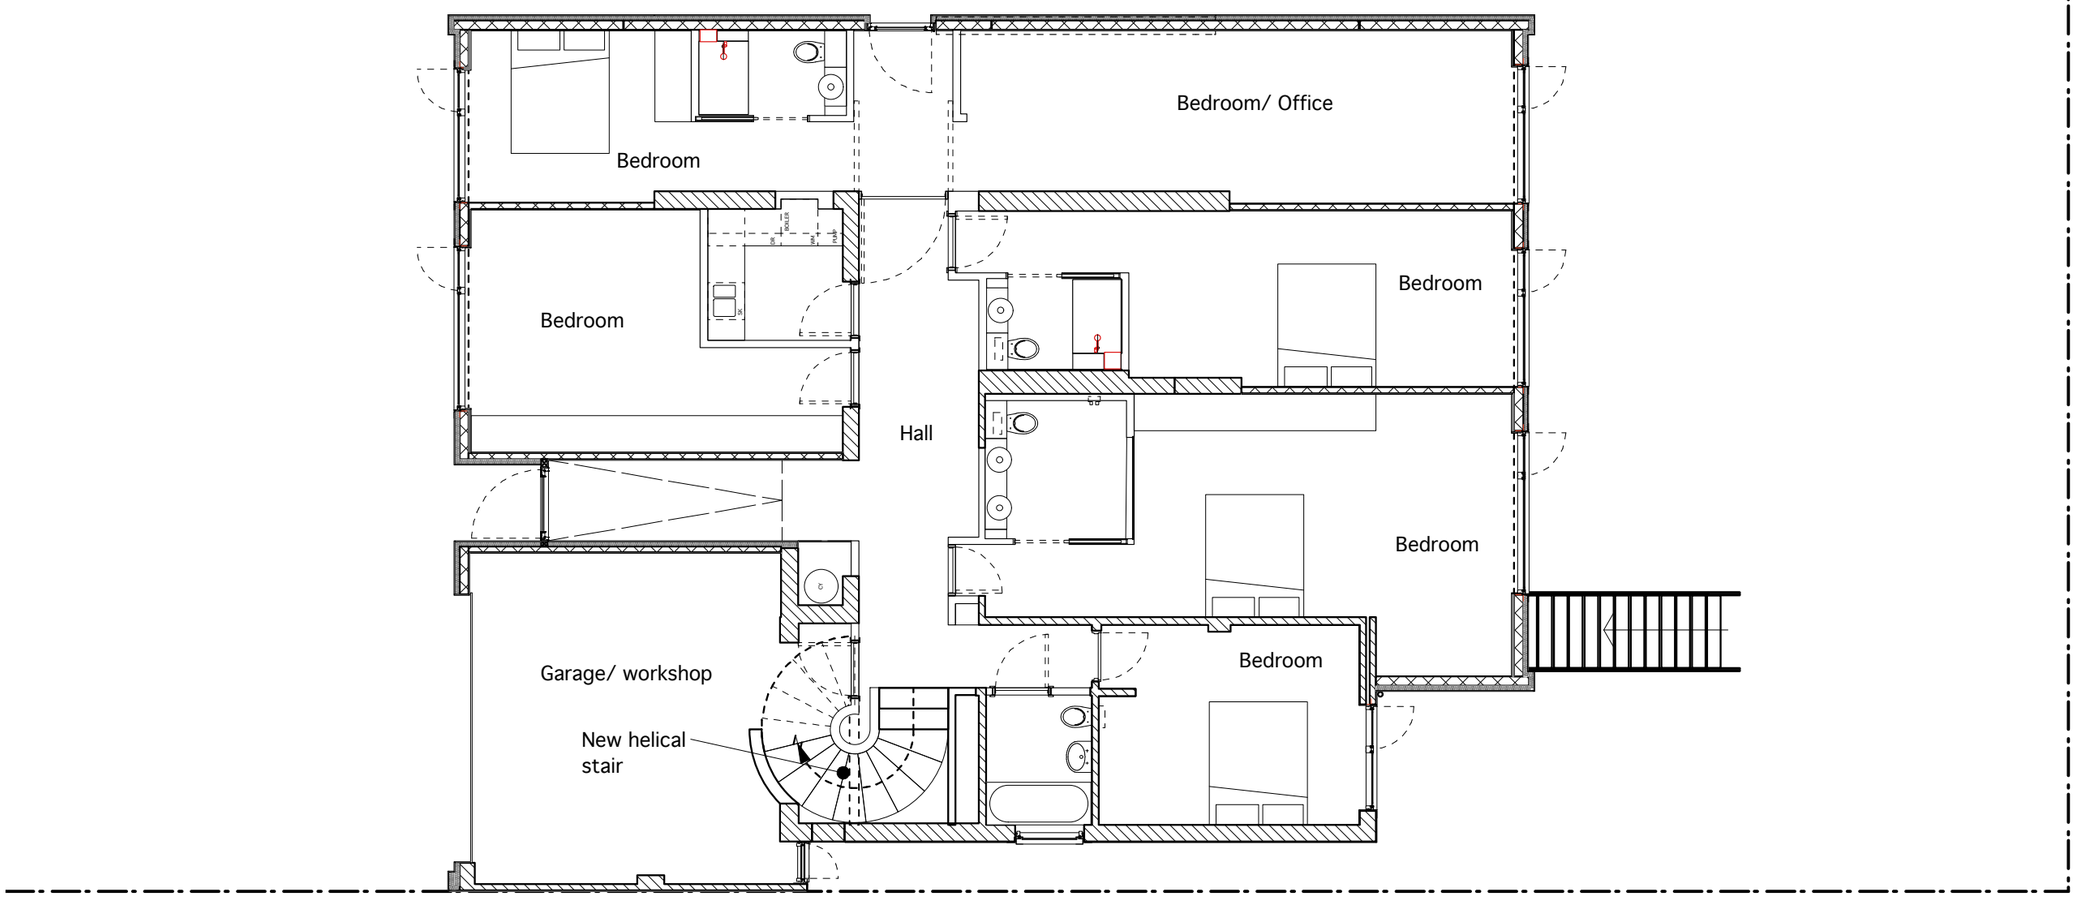

N

0 1 2 3 4 5 M

©*thinkingspace ltd 2012

*thinkingspace ltd
100 old fort road, shoreham by sea, west sussex, bn43 5hb
01273446647. hc@thinkingspace.co.uk

100 Old Fort Road Shoreham by Sea
Extension at first and second floors.

1:100 @ A3

Ground plan: 1101/A/001/02

17th June 2013