

DO NOT SCALE FROM THIS DRAWING

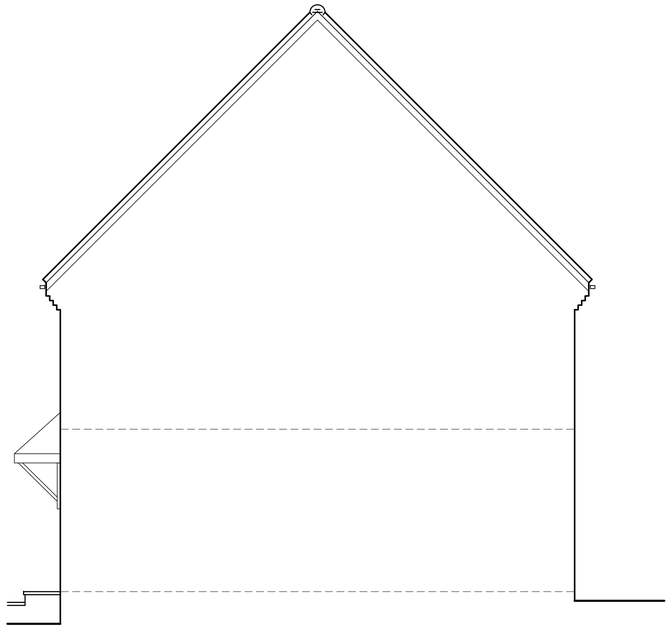


West Elevation

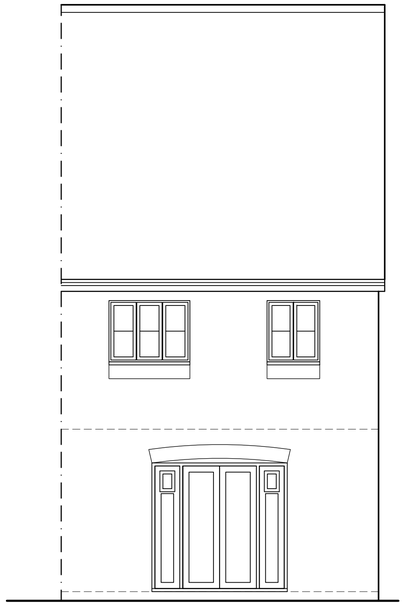


North Elevation




East Elevation

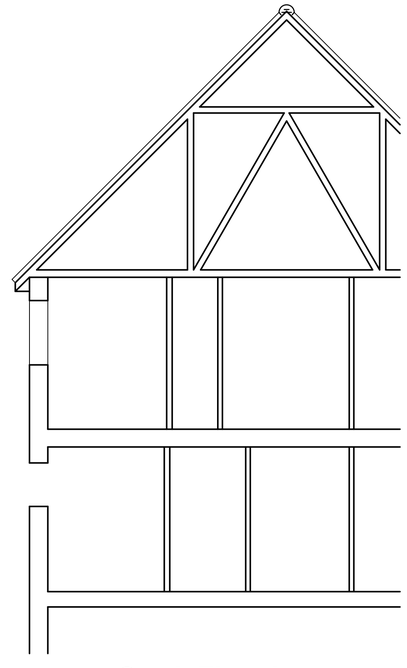


South Elevation

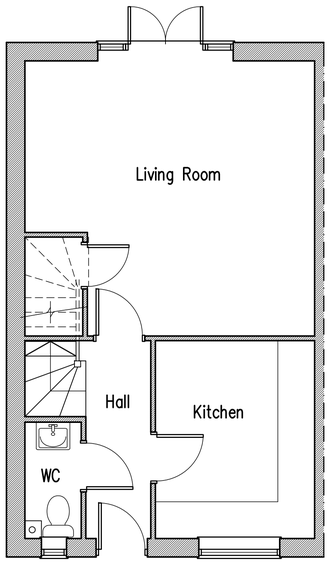


Ground Floor Plan

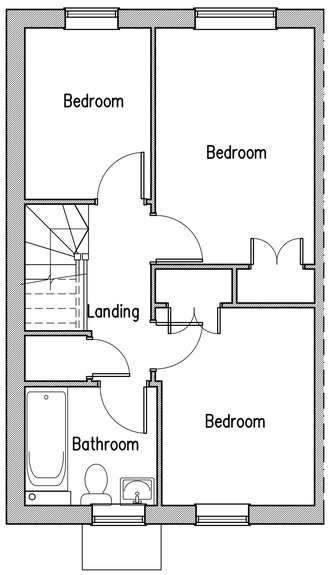


First Floor Plan

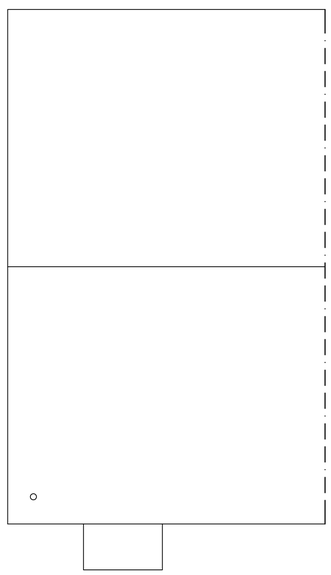

Roof Plan

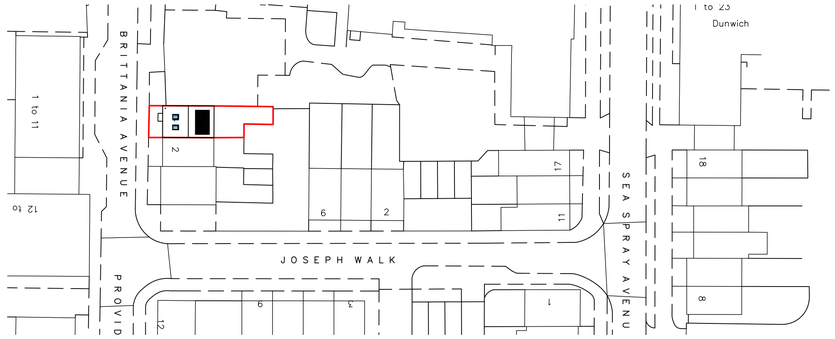

Block Plan 1:500

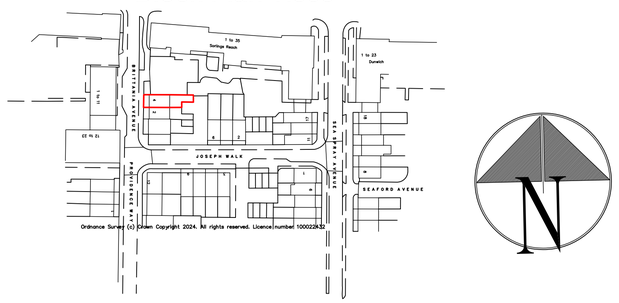

Location Plan 1:1250

10m 20m 30m 40m 50m
1:1250 Scale Bar

10m 20m 30m 40m
1:500 Scale Bar

1m 2m 3m 4m 5m 6m 7m 8m 9m 10m
1:50 Scale Bar

rja Planning & Building Consultants Ltd.
9 Sea Spray Avenue
Shoreham-By-Sea
West Sussex BN43 5PR
t: 01273 467297 mob: 07971 375739
e: rex@rjapbc.co.uk web: www.rjapbc.co.uk

Chartered Institute of Architectural Technologists

PROJECT: 4, Brittania Avenue, Shoreham-By-Sea BN43 5PX

DRAWING TITLE: Existing Floor Plans, Elevations

CLIENT: Mr & Mrs A. Came

DWG NO: 24980-02

REVISION:

SCALE: 1:50

DATE: 03.06.24

DRAWN: rex