


ADUR & WORTHING
PLANNING SERVICES
PLAN | AWDM/0488/17
DATE VALID | 30 MAR 2017

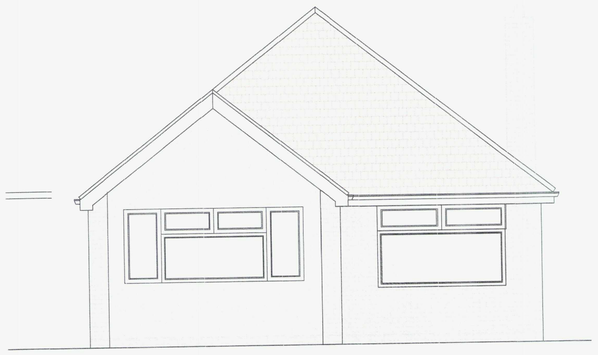


Existing front elevation. Scale 1:50

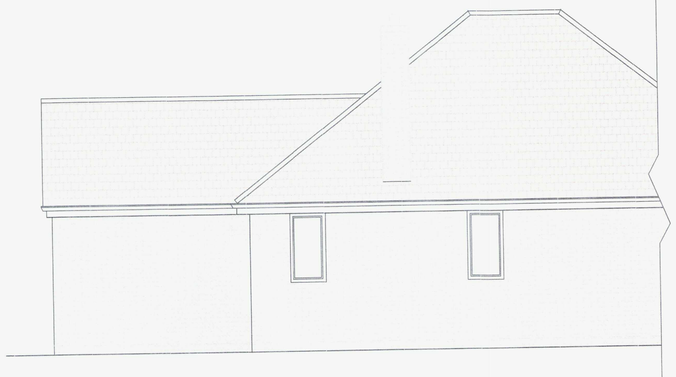


Existing side elevation. Scale 1:50

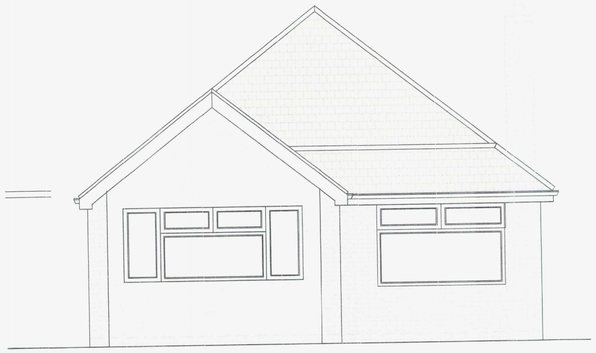


Proposed front elevation. Scale 1:50

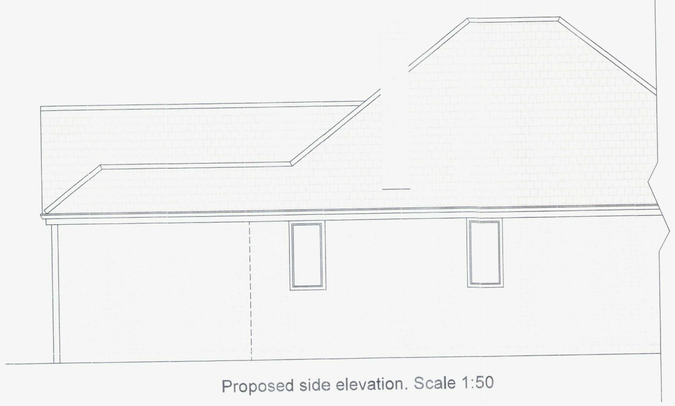

Proposed side elevation. Scale 1:50

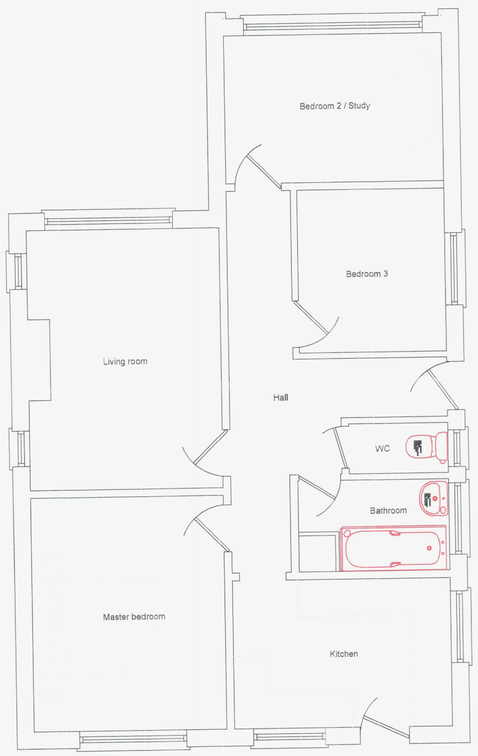

Existing ground floor plan. Scale 1:50

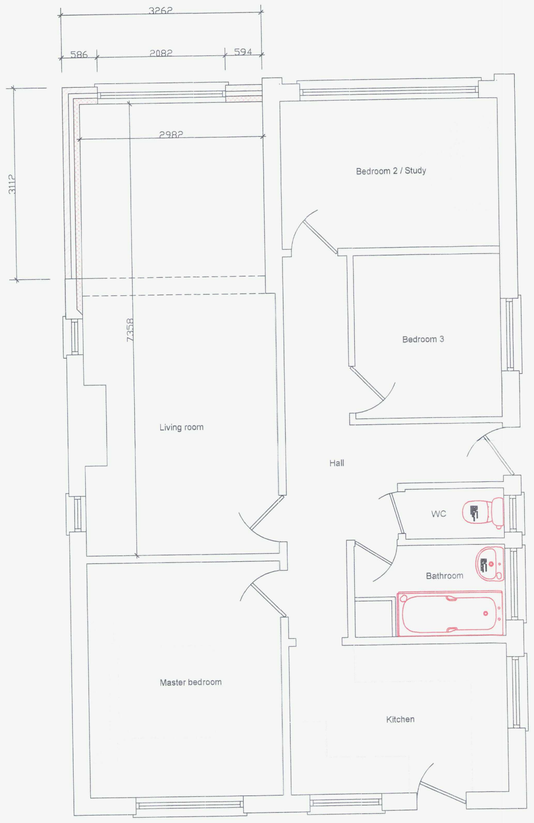

Proposed ground floor plan. Scale 1:50



©Crown Copyright and database rights 2016 OS 100019980

Site plan. Scale 1:500



Location plan. Scale 1:1250



Customer

Mr & Mrs Padovan

Address

5 Thirlmere Crescent
Lancing
West Sussex
BN15 9UE

Drawing title

Proposed single storey front extension.

Date

8th March 2017

Drawing number

001

Scale/ Paper size

1:50 & 1:100 @A1