Plan 1 of 9

The property owner is required to serve a party structure notice on the adjoining owner as required by The Party Wall etc Act 1996.

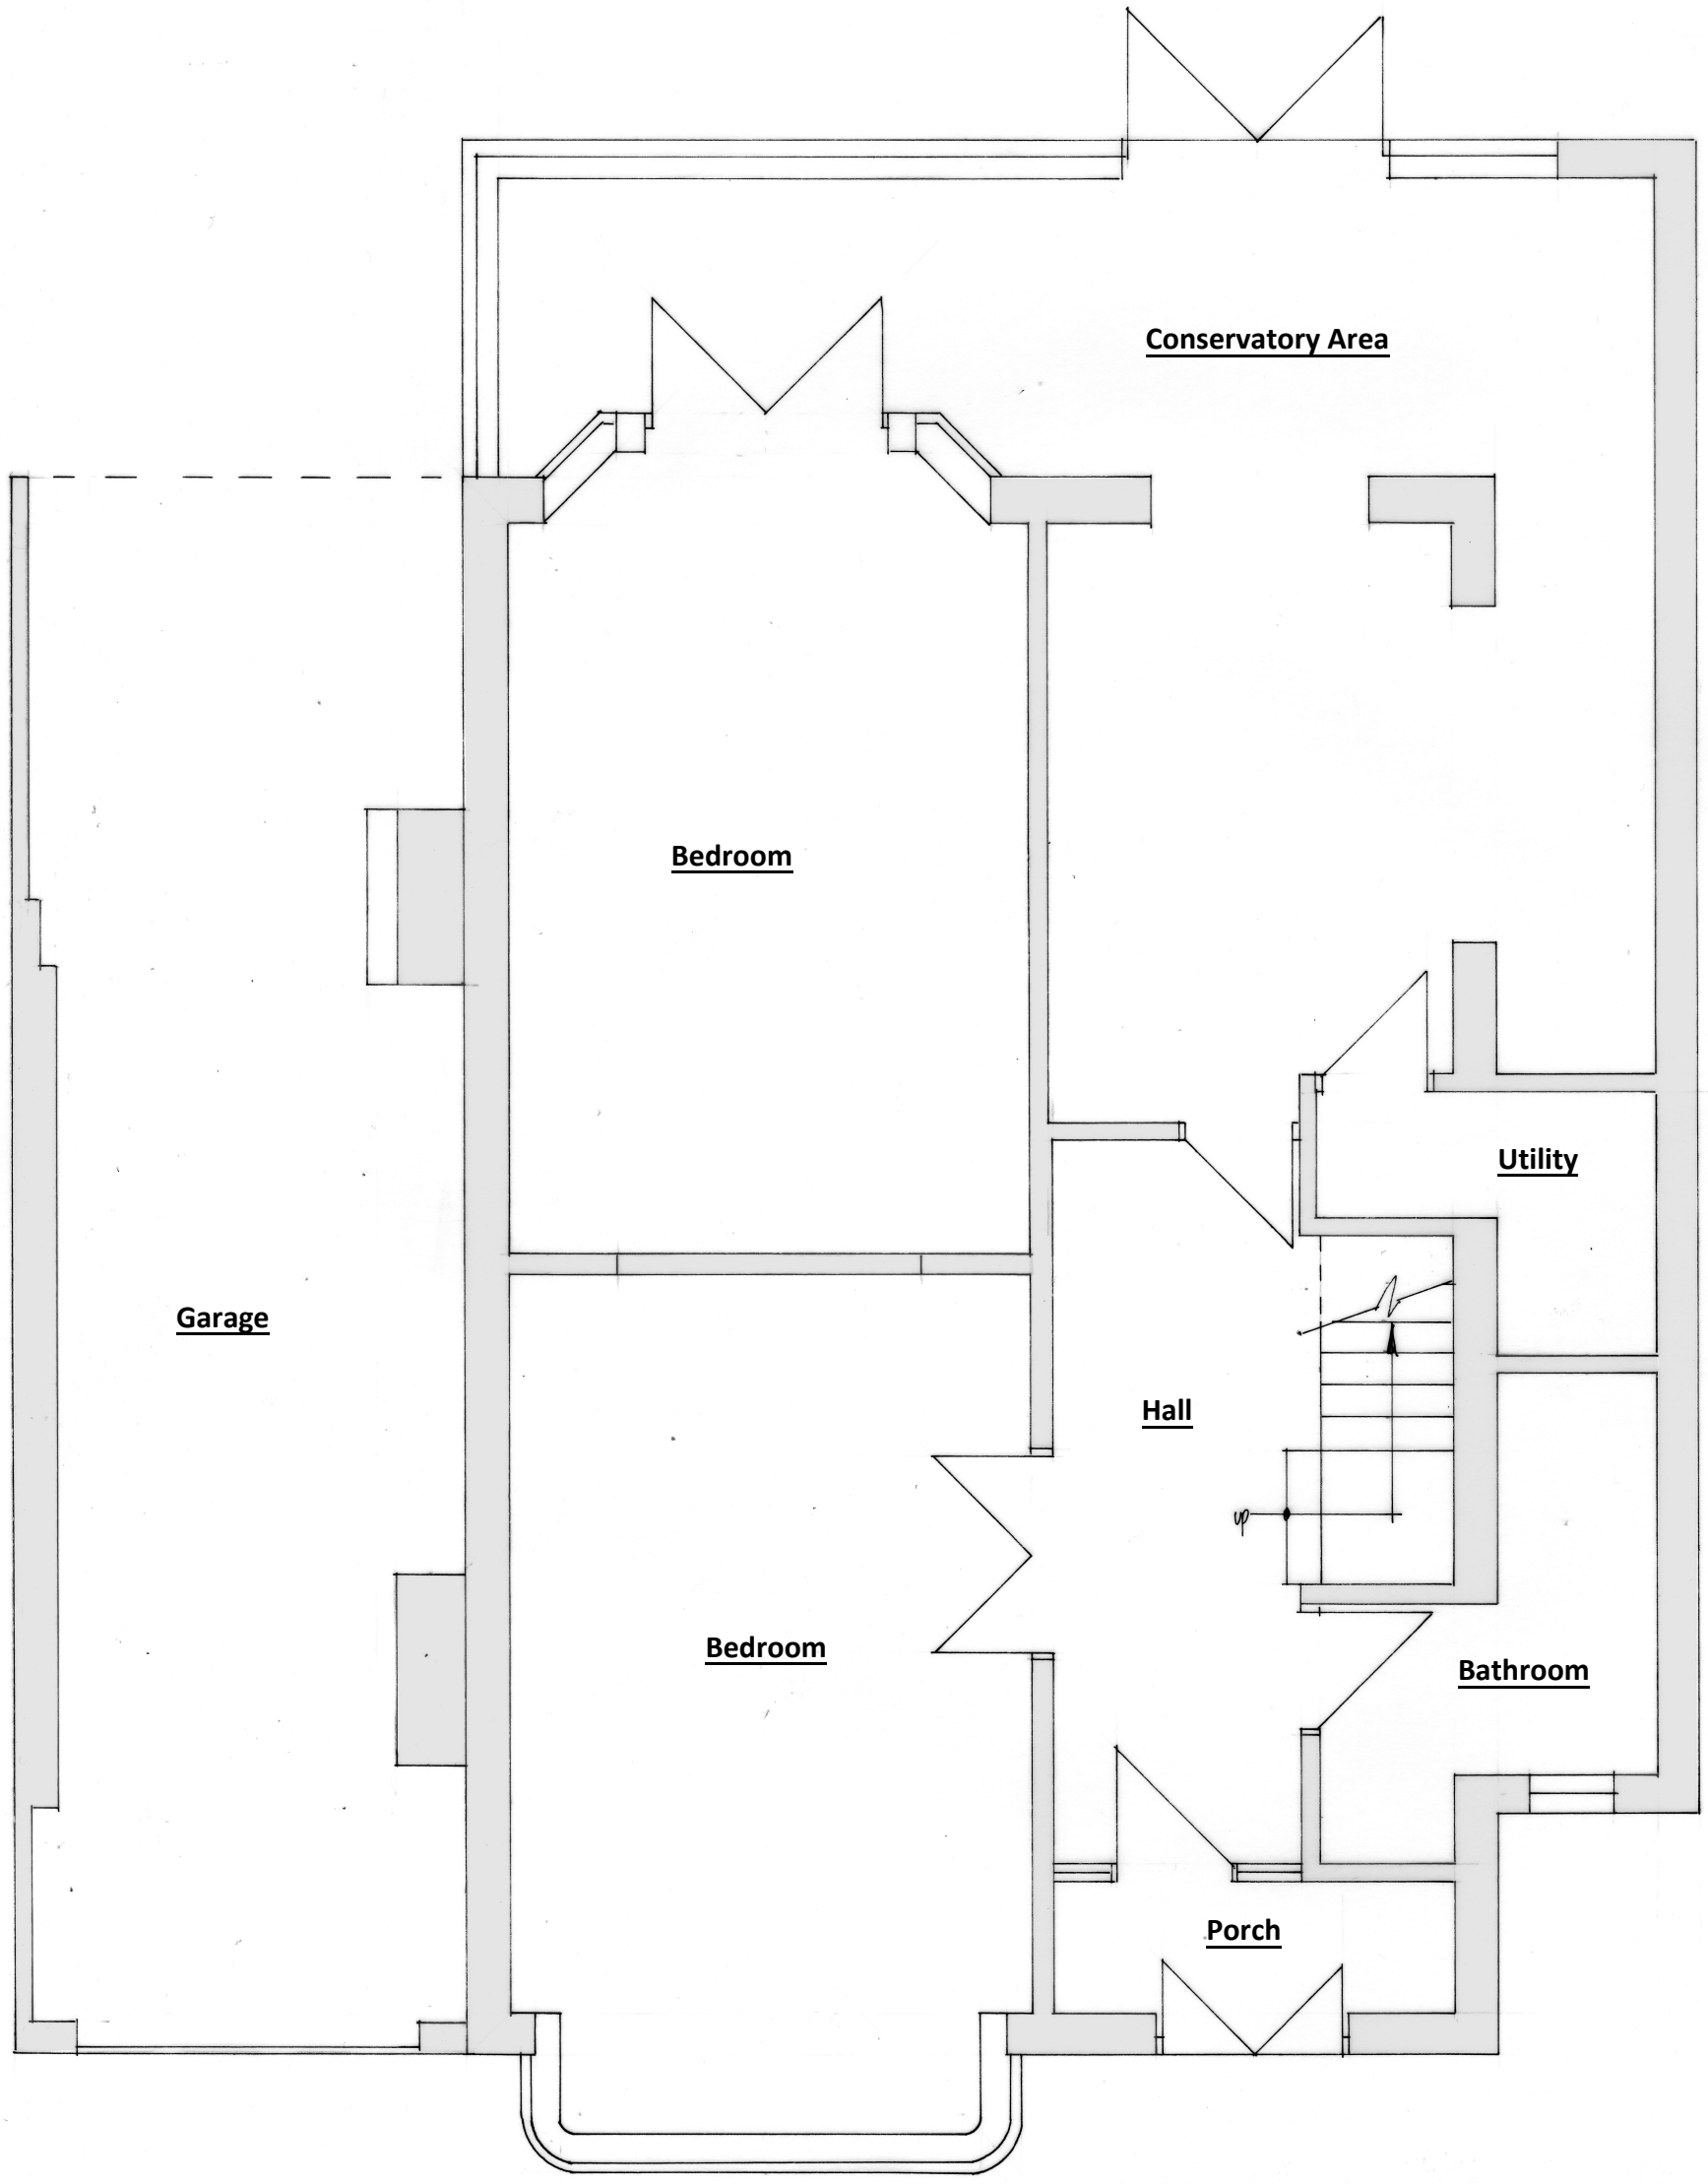

Existing Ground Floor Plan 1:50

1:100

0 1 2 3 4 5 6 7 8 9 10

1:50 @ A3

0 1 2 3 4 5 6 7 8 9 10

cabe chartered association of building engineers

BSB S.Barrett Architectural, Structural & Party Wall Services stevebsbltd@yahoo.com 07974 715009 cabe chartered association of building engineers	1 Anscombe Road, Worthing	First Floor Extension and balcony DRAWN BY: Steve Barrett C.Build E, CABE	CLIENT: Mr Bayley DATE: 13.06.2023 DRWG No: BSB/23049/1	A3