Plan Scale 1:100

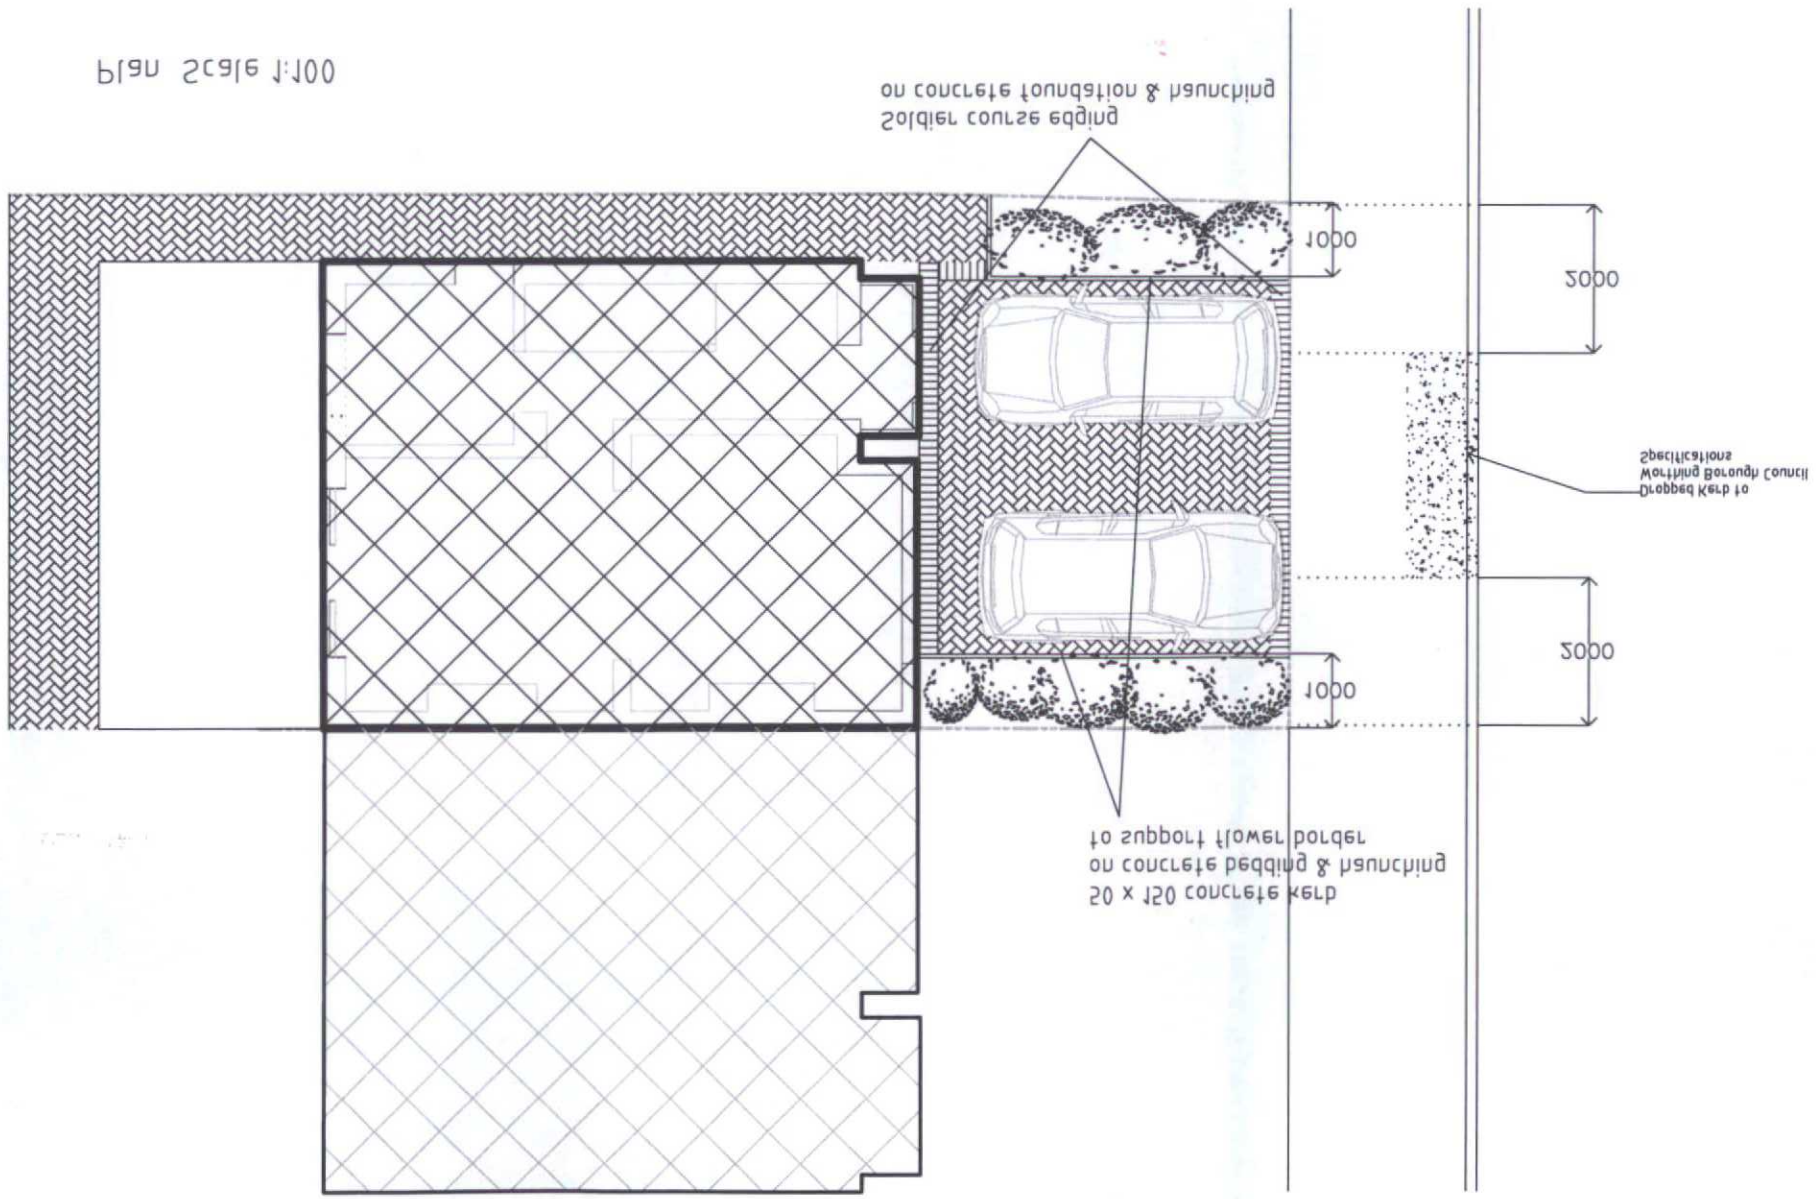

Specification

Clay pavioure
50 mm bedding sand
min 100mm hardcore

Pavioure laid min 50mm below airbricks.
First 1500mm to slope away from house
at min 1:80.

Proposed Car Hardstanding
and
Dropped Kerb
at
73 Reigate Road
Worthing
West Sussex
BN11 5ND
for
L Simms & B Free
Scales as shown
19th May 2008

Location Plan Scale 1:1250

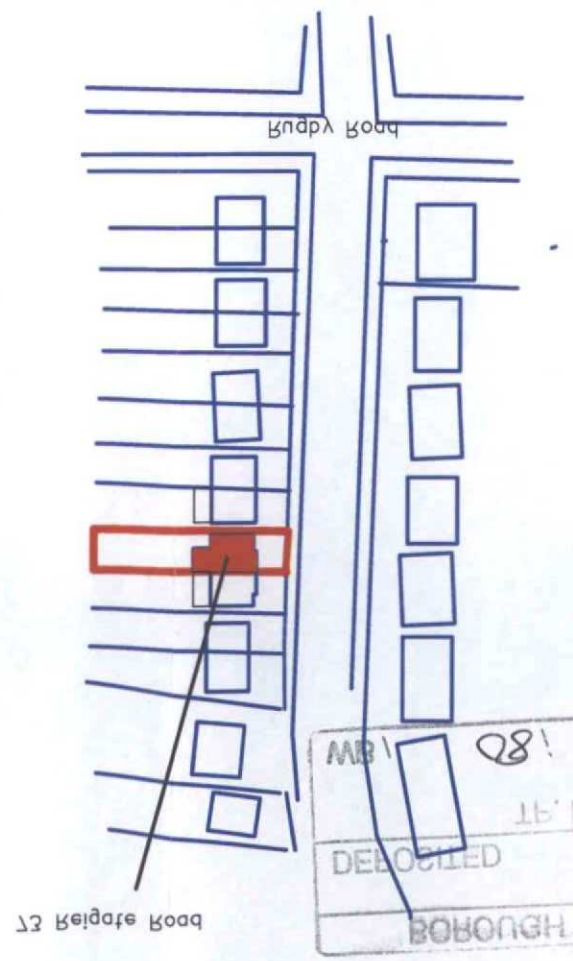

SUBJECT TO CONDITIONS
CONSENT GRANTED
- 7 JUL 2008
WORTHING BOROUGH COUNCIL

WB 08:0200
TP. REF. NO.
DEPOSITED 19.2.08
BOROUGH OF WORTHING

T.P. OFFICE COPY