




Proposed Ground Floor 1:50

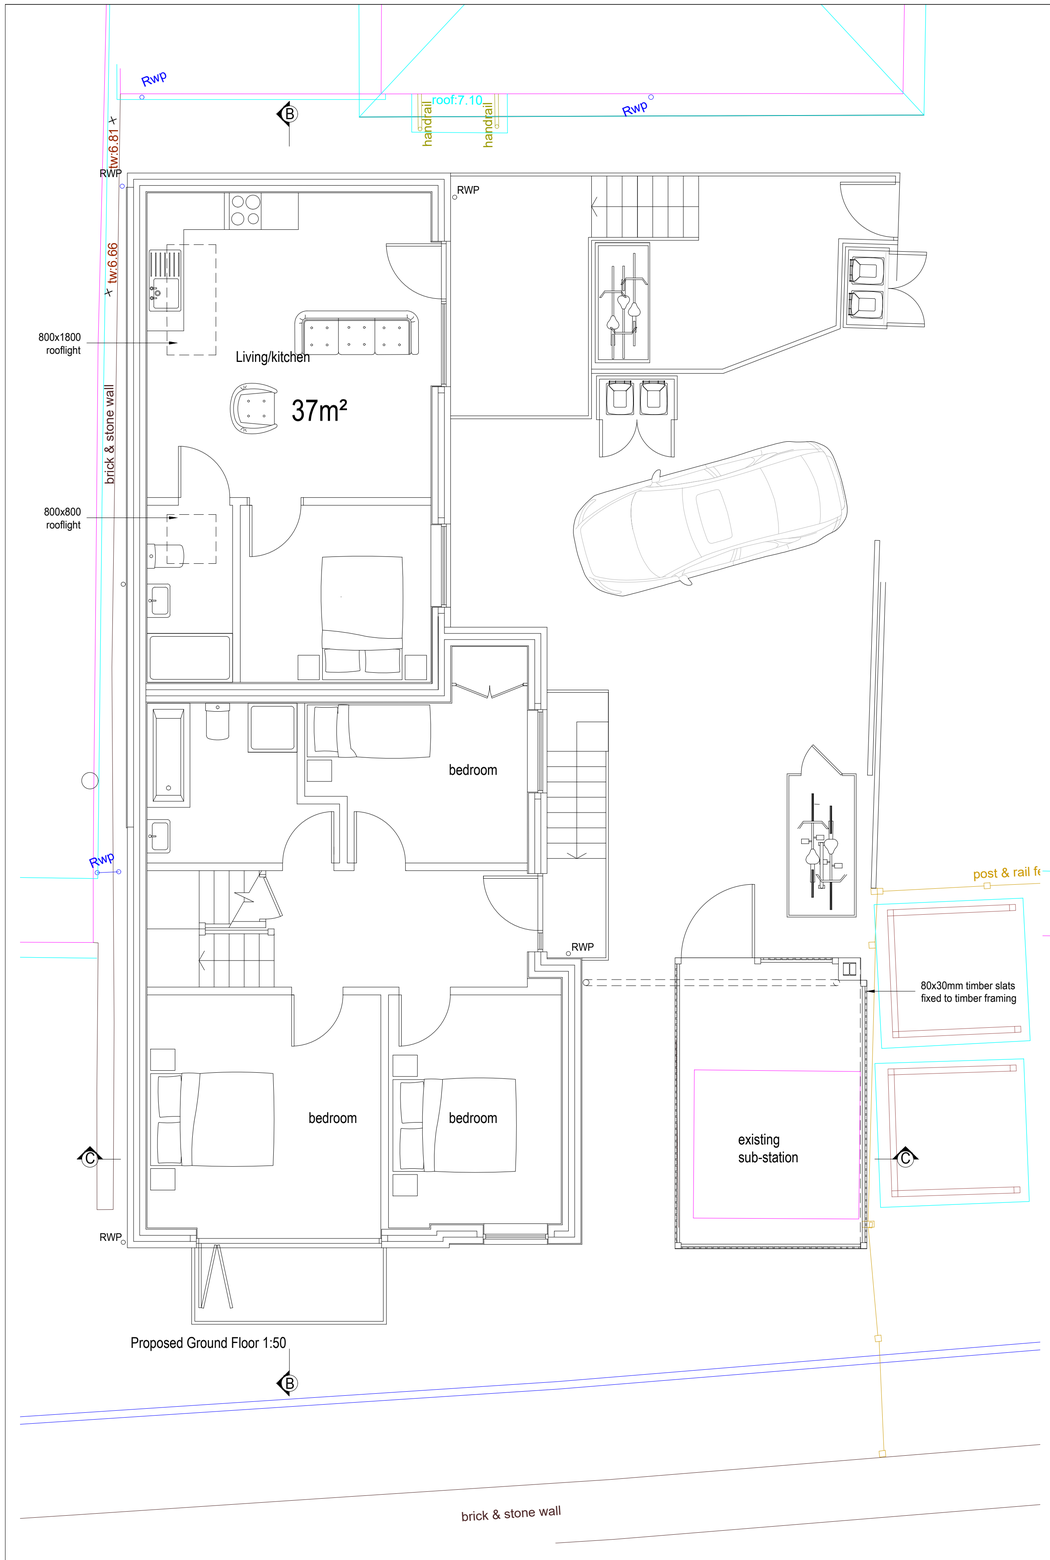

Proposed First Floor 1:50

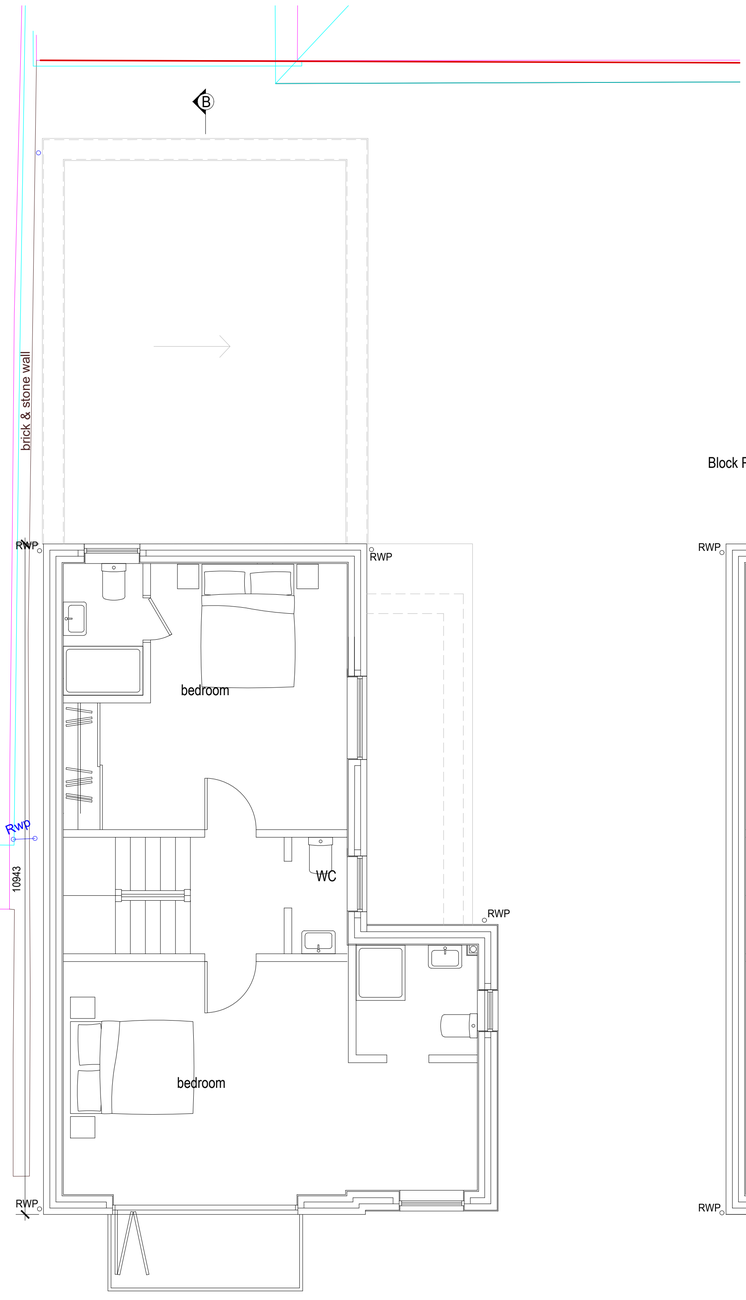

Block Plan 1:500

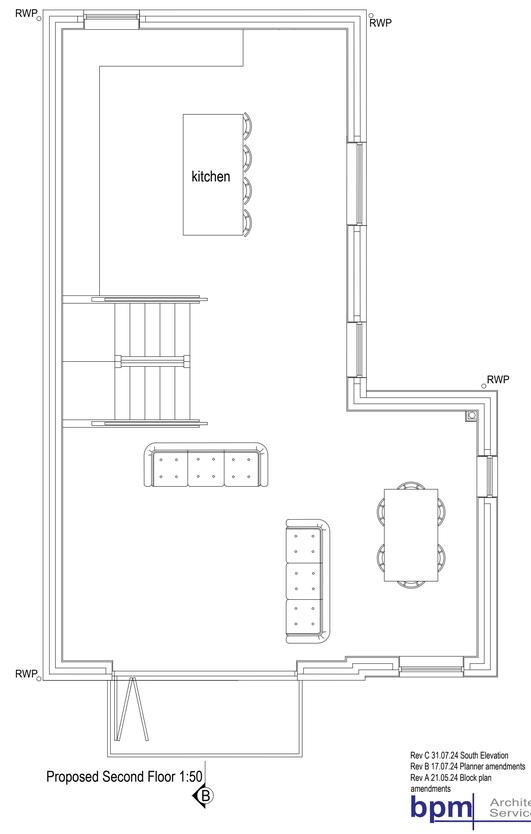

Proposed Second Floor 1:50

1:50 0 1 2 3 4 5 6 7 8 9 10m

Rev C 31.07.24 South Elevation
Rev B 17.07.24 Planner amendments
Rev A 21.05.24 Block plan amendments

bpm Architectural Services Ltd.

client	Ellen White
project	35-37 High Street Shoreham-by-sea West Sussex
project ref:	2870
Drawing No.	P100C
drawing title	Proposed floor plans
drawn by	J Boys
date	May 24
scale	1:50@ A1

www.bpmnet.co.uk
info@bpmnet.co.uk

Do not scale off drawing, check all dimensions on site before all work is commenced

All goods materials workmanship to conform with current building regs BSS and COP's