CDM 2015 Health & Safety Information

This information relates only to 'Significant Hazards' identified on this drawing and is to be read in conjunction with the Designer's Risk Assessment Register.

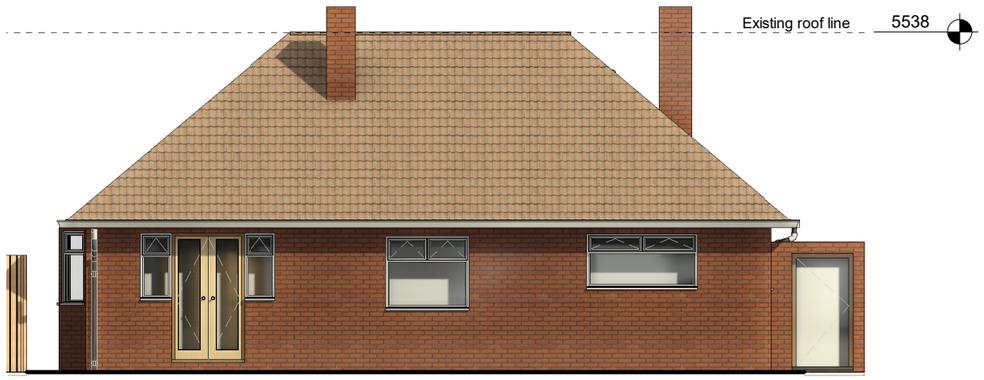

1 Existing South Elevation
1 : 100

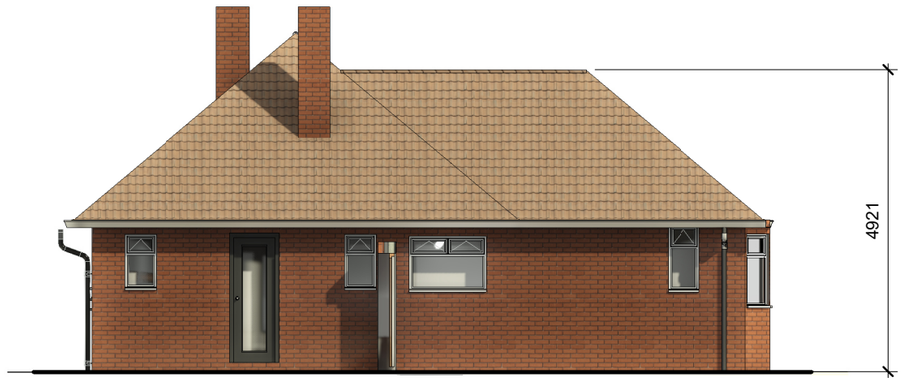

2 Existing East Elevation
1 : 100

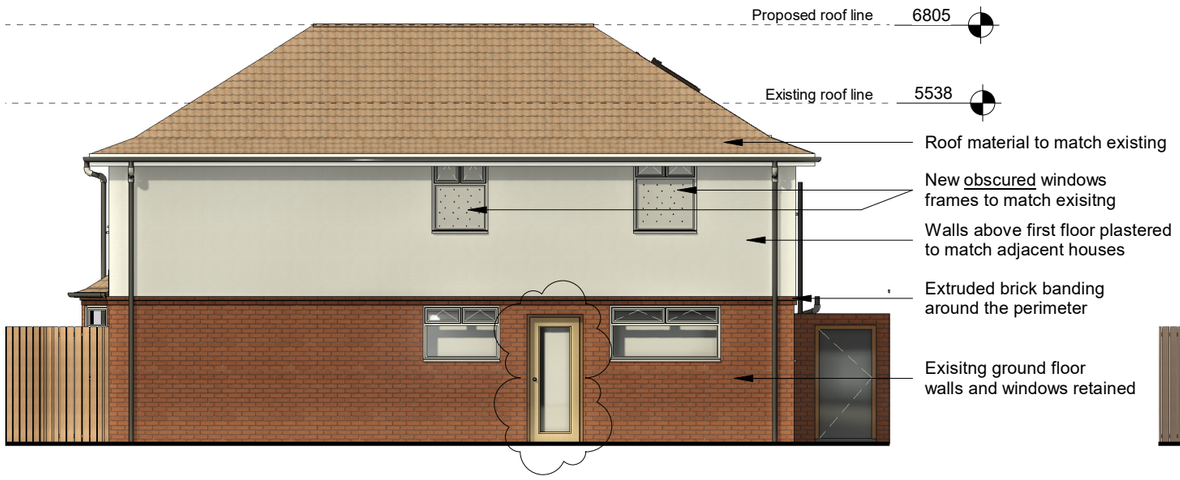

3 Propose South Elevation (facing neighbour 272 Findon Rd)
1 : 100



4 Propose East Elevation (facing neighbour 4 Central ave.)
1 : 100

© CLADA Architecture Limited. No dimensions to be scaled from drawing except for the purposes of Planning Applications. The contractor should check all dimensions on site. It is the contractor's responsibility to ensure compliance with Building Regulations.

Job Title: 2 Central Ave Worthing

Drawing Title: GA Elevations - South and East

Scale: 1:100 @ A3

metres 1 2 3 4 5

Drawn	Checked	Date
AM	AM	24.07.24

Project	Drawing No	Rev
0052	0401	A

Status: PLANNING

Rev	Date	Revision Details	Dr	Ch
A	01.08.24	Kitchen door moved		

CLADA ARCHITECTURE
Andrew Maguire MCIAT
68 -70 Drive Lodge
The Drive, Hove, BN3 3PS
andrew@clada-architecture.com
www.clada-architecture.com

CAD Plot Date: 01/08/2024 12:04:11