

FRONT SOUTH ELEVATION

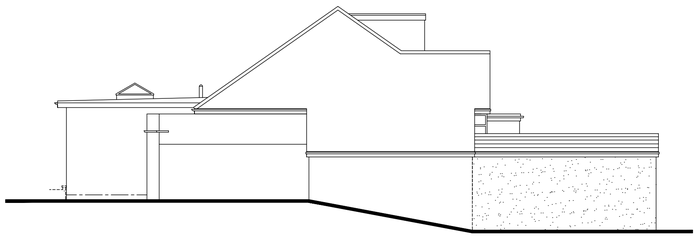

SIDE WEST ELEVATION

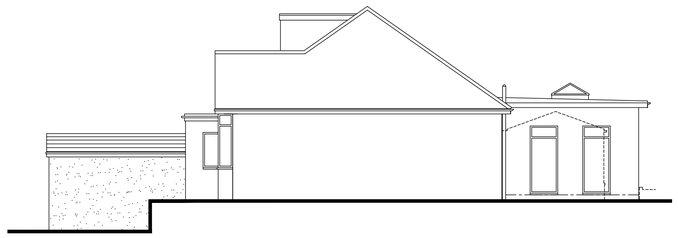

SIDE EAST ELEVATION

PROPOSED ELEVATIONS

Scale 1:100

0m 5m 10m

Scale Bar – 1:100

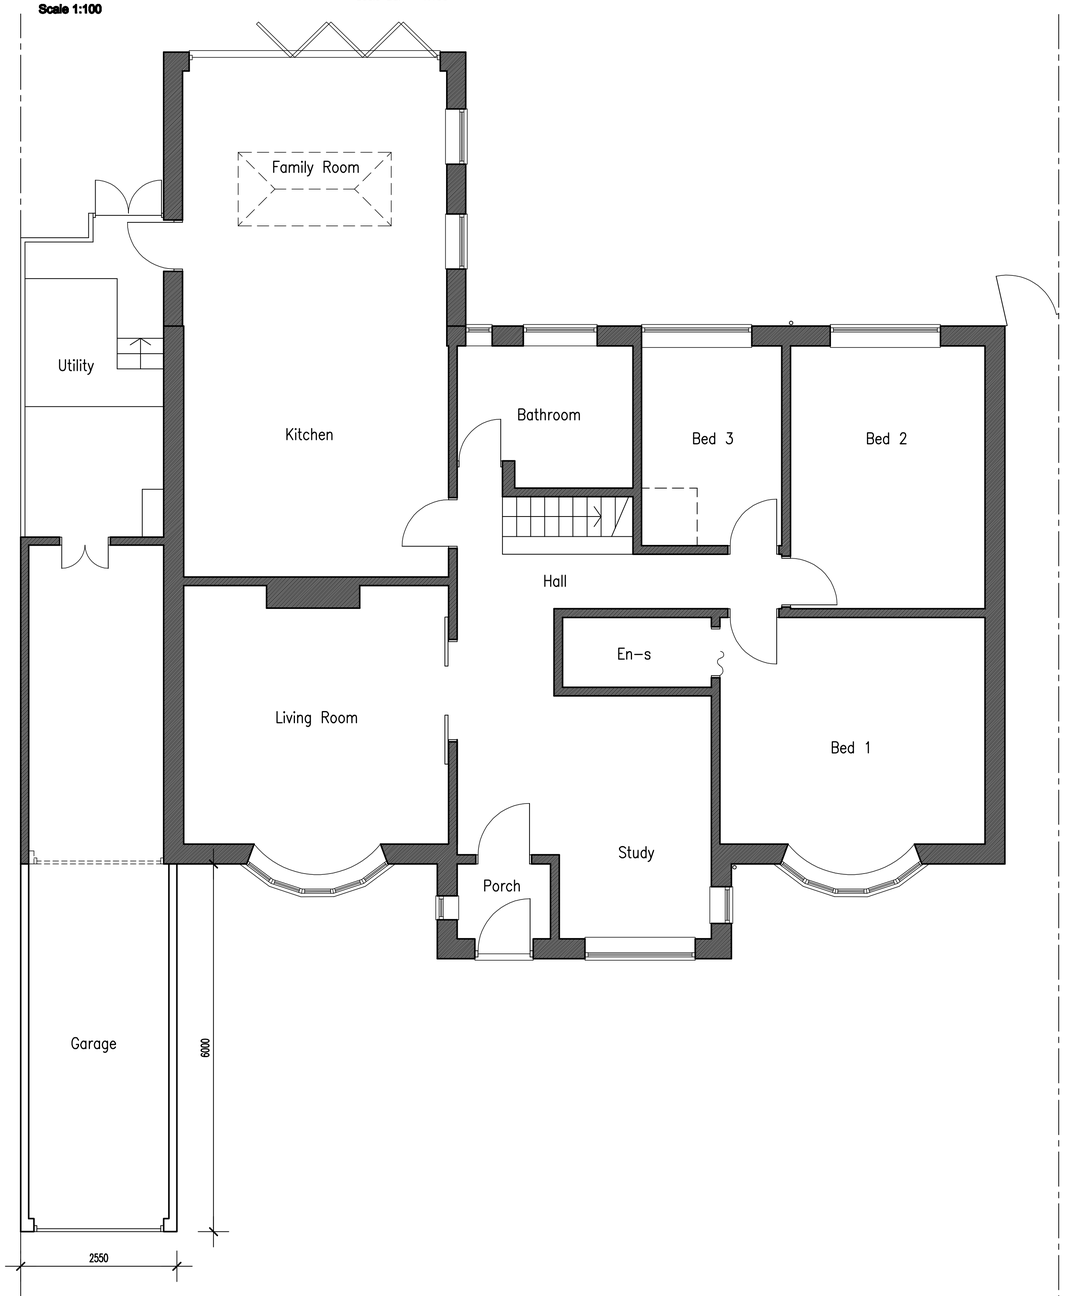

PROPOSED GROUND FLOOR PLAN

Scale 1:50

0m 5m 10m

Scale Bar – 1:50

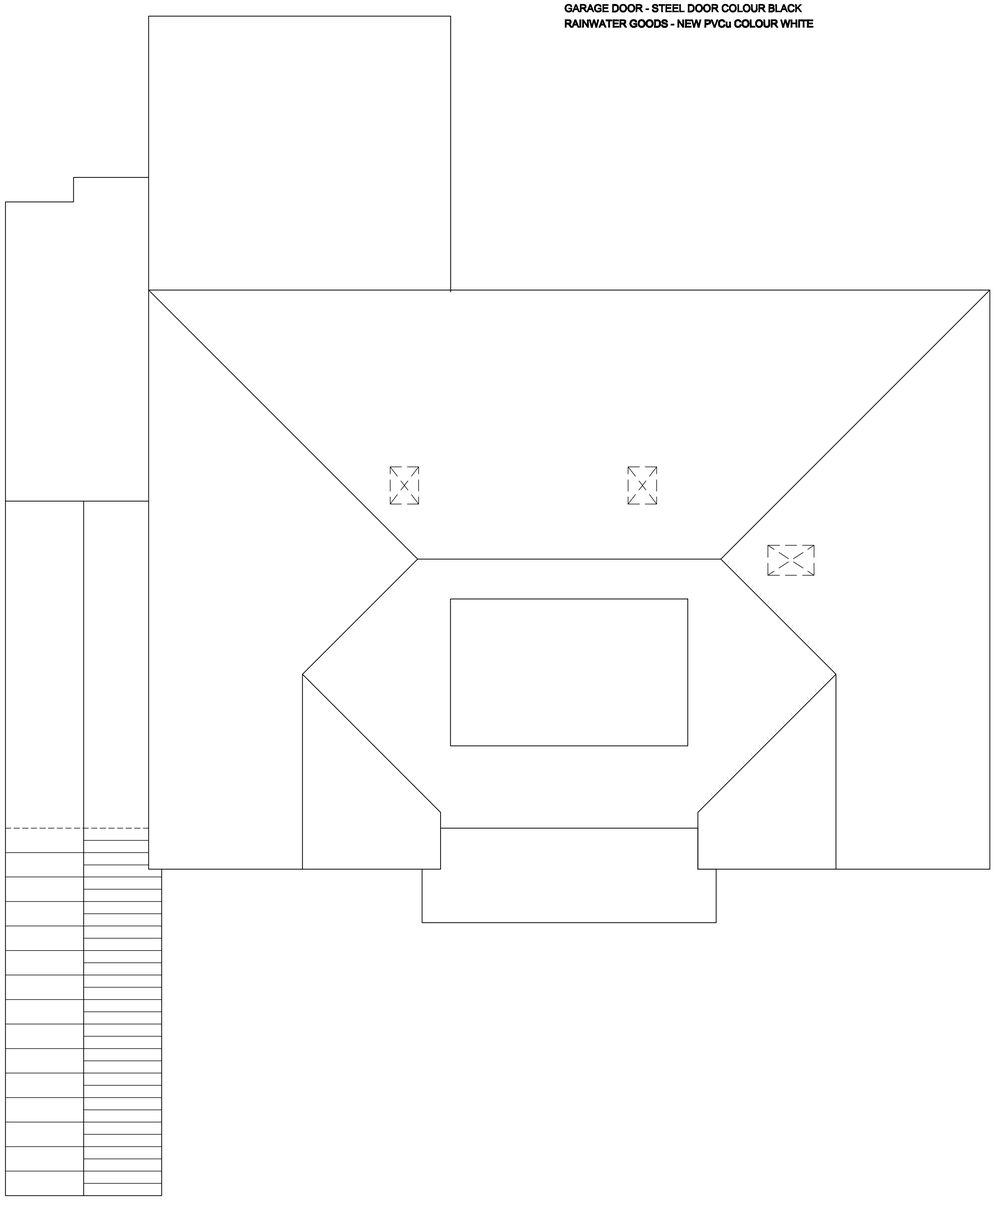

PROPOSED ROOF PLAN

Scale 1:50

SCHEDULE OF MATERIALS TO REAR EXTENSION
WALLS - SMOOTH RENDER COLOUR WHITE TO MATCH EXISTING
ROOF - PLAIN TILES TO MATCH EXISTING
GARAGE DOOR - STEEL DOOR COLOUR BLACK
RAINWATER GOODS - NEW PVCu COLOUR WHITE

No dimensions to be scaled from drawing except for planning purposes.

The contractor should check all dimensions on site.

It is the contractors responsibility to ensure compliance with Building Regulations.

C.D.M. Regs. 2015. The Client is advised of his responsibilities to appoint a Planning Supervisor under these Regs. All works to comply with the C.D.M. Regs. 2015.

The Party Wall Act. 1996 The property owner is advised of the requirements of the Act, & the requirement to serve a Party Wall Notice on any adjoining owners as required under the act.

REVISIONS:

A. 17.07.23 Garage extended to 6 metres.

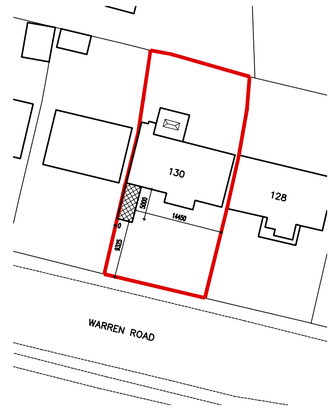

BLOCK PLAN

Scale 1:500

0m 10m 20m 30m 40m 50r

Scale Bar – 1:500

ADCS
Architectural Design
Computer Services
30 Foxley Lane
Worthing
West Sussex
BN13 3AD
Tel: 01903 260701
E-mail:
adcs@sky.com

Client

MR R. & MRS T. COSTELLOE

Project

PROPOSED GARAGE EXTENSION
130 WARREN ROAD
WORTHING
WEST SUSSEX BN14 9RB

Drawing

PROPOSED GROUND FLOOR PLAN & ELEVATIONS

Scale	Date	Drawn
1:50 & 1:100 @ A1	11.07.23	TP

Drawing No. 1522/P021 Revision A