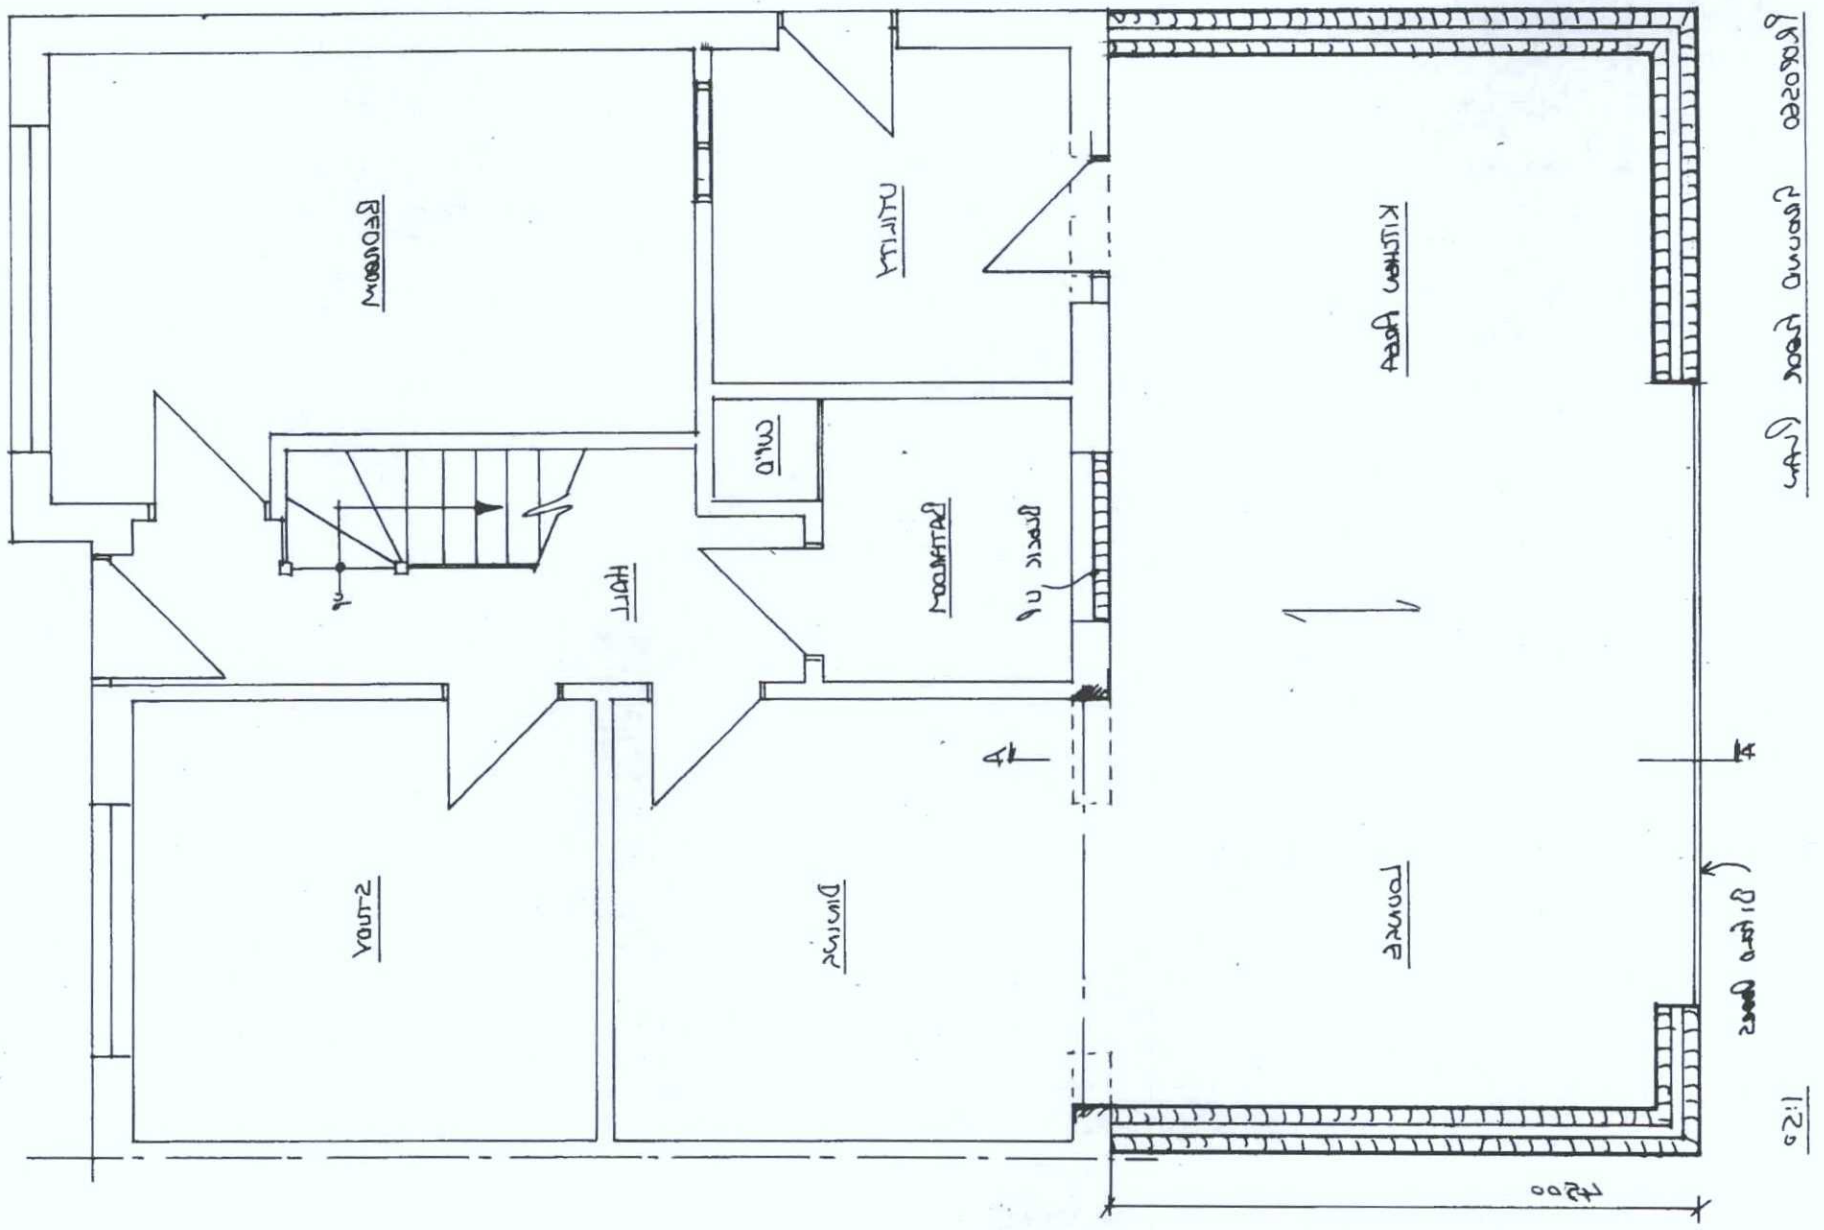



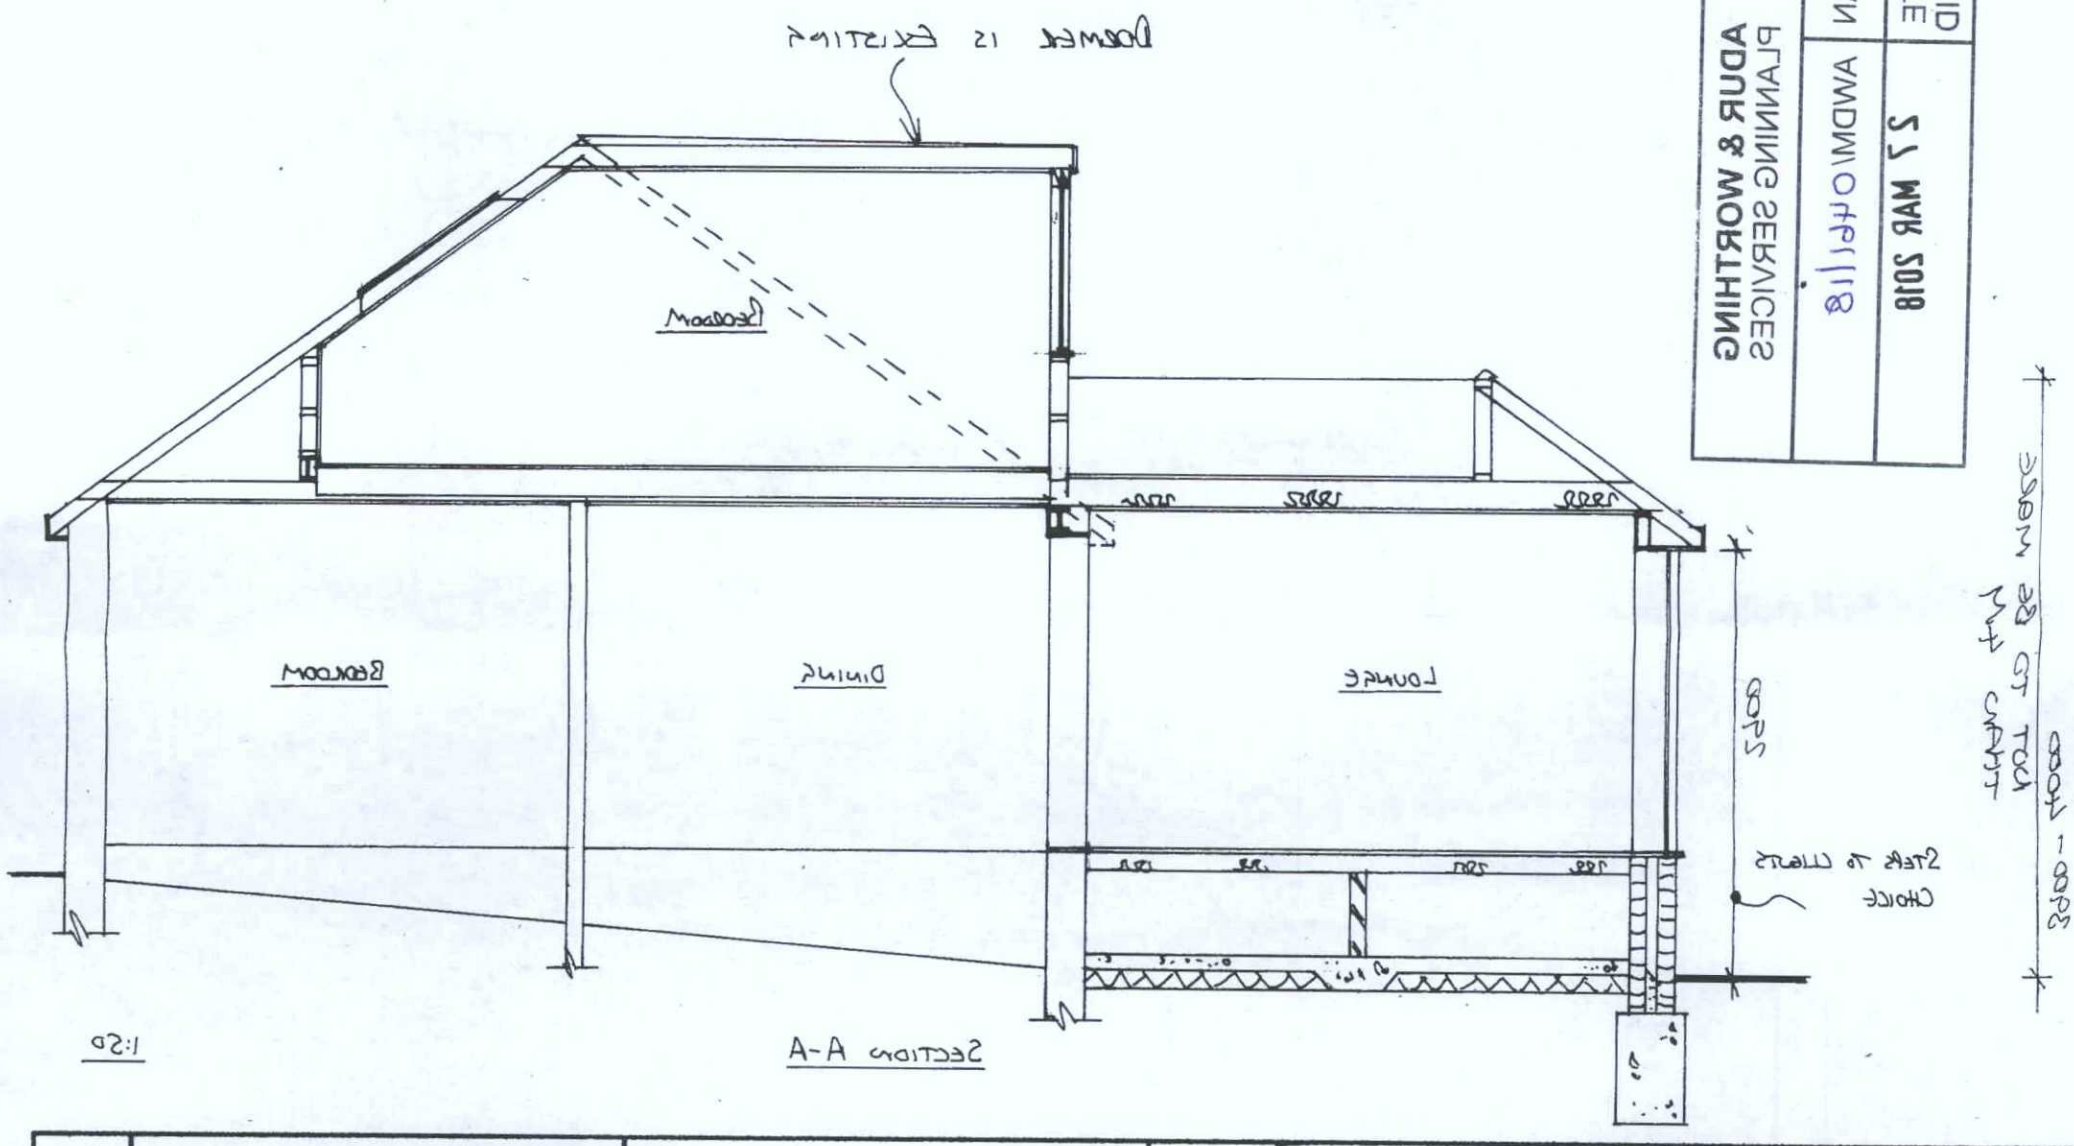

SECTION A-A

ADUR & WORTHING PLANNING SERVICES	DATE VALID: **27 MAR 2018**
	PLAN: AWDM/0441/18

Steve Barrett C.Build E, CABE, MFPWS, Assoc RICS Tel: 07519 384248 e.mail: sbbpartywalls@yahoo.co.uk web: sbbpartywallservices.co.uk	PROJECT: Loft Extension & Loft Conversion
	DRAWING No. 3301/PL/01
	DATE: NOV 17
	CLIENT: Mr & Mrs Carter
	ADDRESS: 32 Valley Road

PARTY WALL AND ARCHITECTURAL SERVICES	NOTES: Read in conjunction with structural engineers calculations. Structure The property owner is reminded of their duty to serve notices on all adjoining owners. The Party Wall etc. Act 1996

NORTH

A3