Existing East Elevation

- The windows to be changed are at the front only, of 17 East Street. The windows on the rear of the building have already been replaced to PVCu casement windows.
- The ground floor consists of commercial space and the main entrance door for Flat 1.

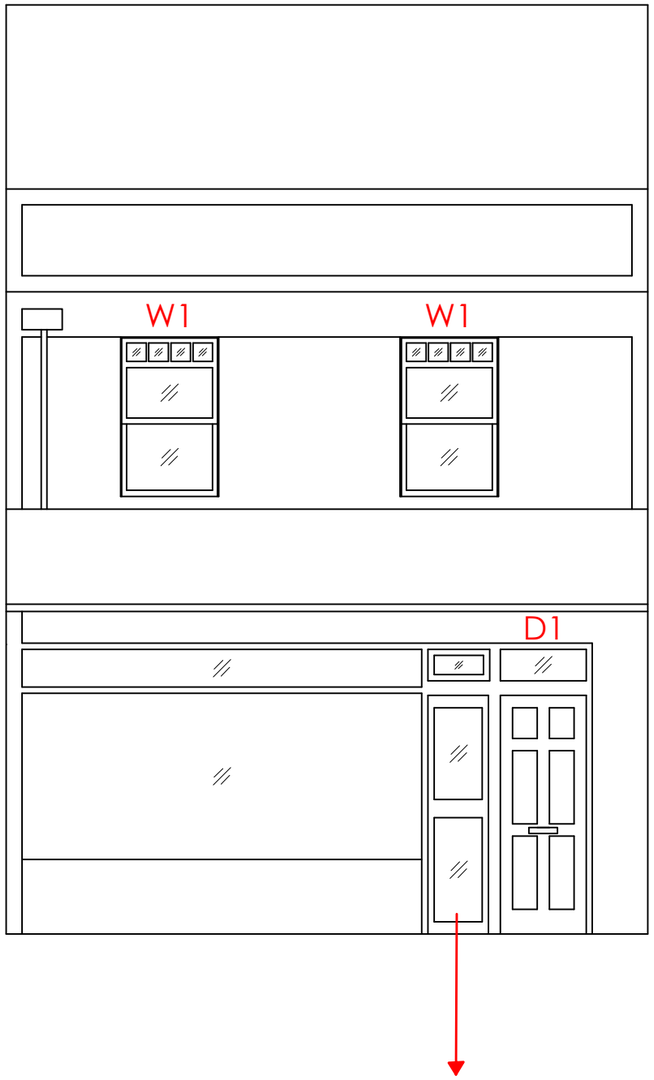

- Entrance door to the ground floor commercial space.

Proposed East Elevation

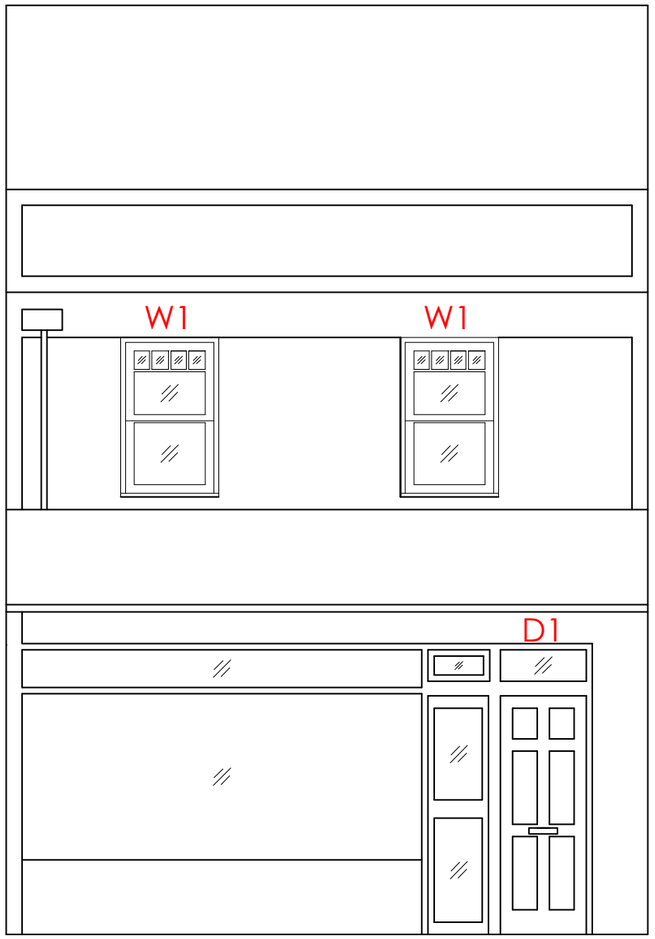

1:50

1m 0 1m 2m 3m 4m 5m

- This drawing is for Planning Application purposes only
- All critical dimensions to be verified on site.
- Any discrepancies are to be notified to Podium Surveying LLP immediately.
- This document is copyright of Podium Surveying LLP.
- To be read in conjunction with written window specification and details.

Elevation Layout

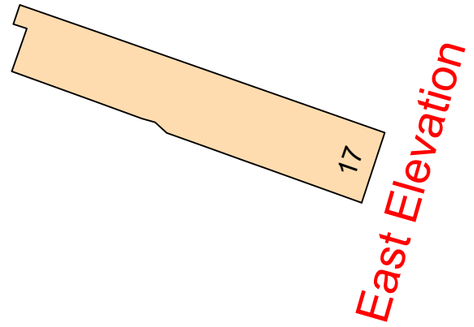

Existing & Proposed Elevations
Scale: 1:50 @ A3

Ref: 2415-17ES-PA-E01

Flat 1, 17 East Street
Shoreham-by-Sea
West Sussex
BN43 5ZE

Client: Anglian Group

Drawn by: SH
Date: September 2024

Podium Surveying LLP
Unit J307
The Biscuit Factory
Drummond Road
London
SE16 4DG

Tel: 0203 142 6674
Mob: 07753 496 220
Email: sheer@podiumllp.com
Web: www.podiumllp.com