

Hyde Group
Flat 1, 17 East Street, Shoreham-by-Sea
West Sussex, BN43 5ZE
Proposed replacement sash windows Slim Double Glazed.

FAVERSHAM JOINERY Est. 1967
TRADITIONAL JOINERY MANUFACTURER OF QUALITY

Tel:01795 537062
Fax:01795 59766
Abbey Farm, Abbey Fields, Faversham,
Kent, ME13 8HS
www.faversham joinery.co.uk

Drawn By: D.P.Crawley

COPYRIGHT : Faversham Joinery Uk Ltd, Own the copyright to these drawing's. Their written consent must be obtained before these drawing's are copied or used for any purpose other than the one for which it was supplied.

November 19, 2024

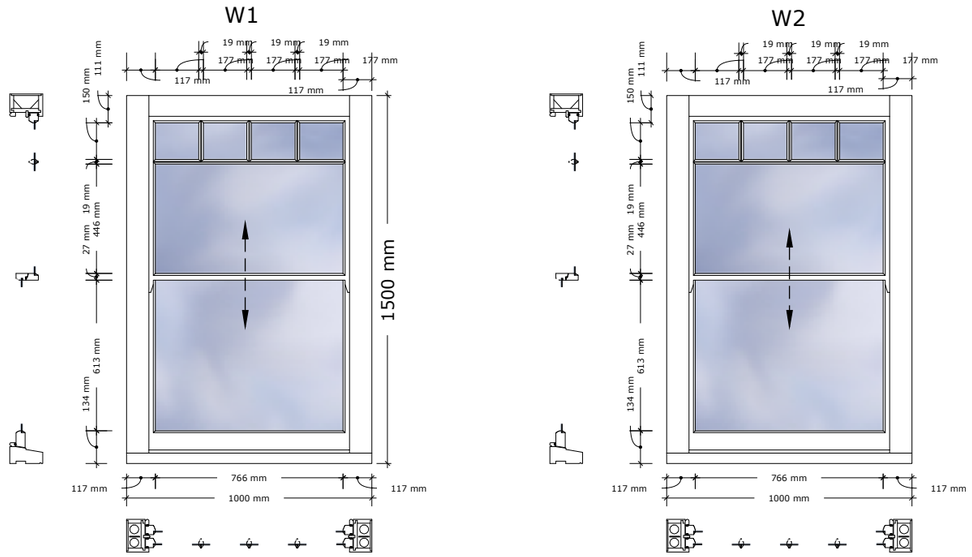

Existing Sash windows, Single glazed.

Scale 1:25 @ A3

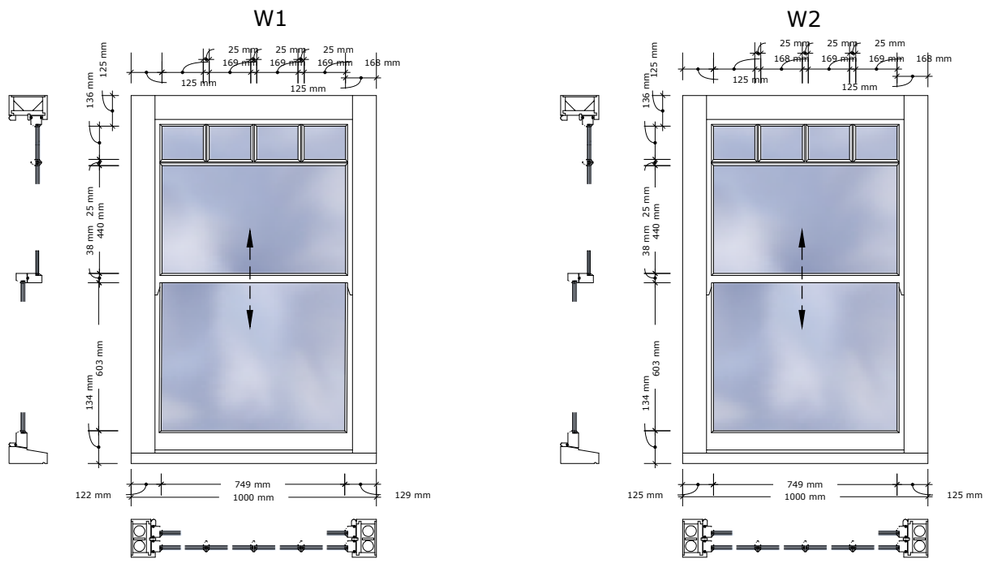

Proposed Sash windows, Slim Double glazed.

Scale 1:25 @ A3

Title	Flat 1, 17 East Street, West Sussex, BN43 5ZE	REVISIONS			2
			DD/MM/YY	REMARKS	
		1	__/__/__	...	
		2	__/__/__	...	
		3	__/__/__	...	A
		4	__/__/__	...	
		5	__/__/__	...	

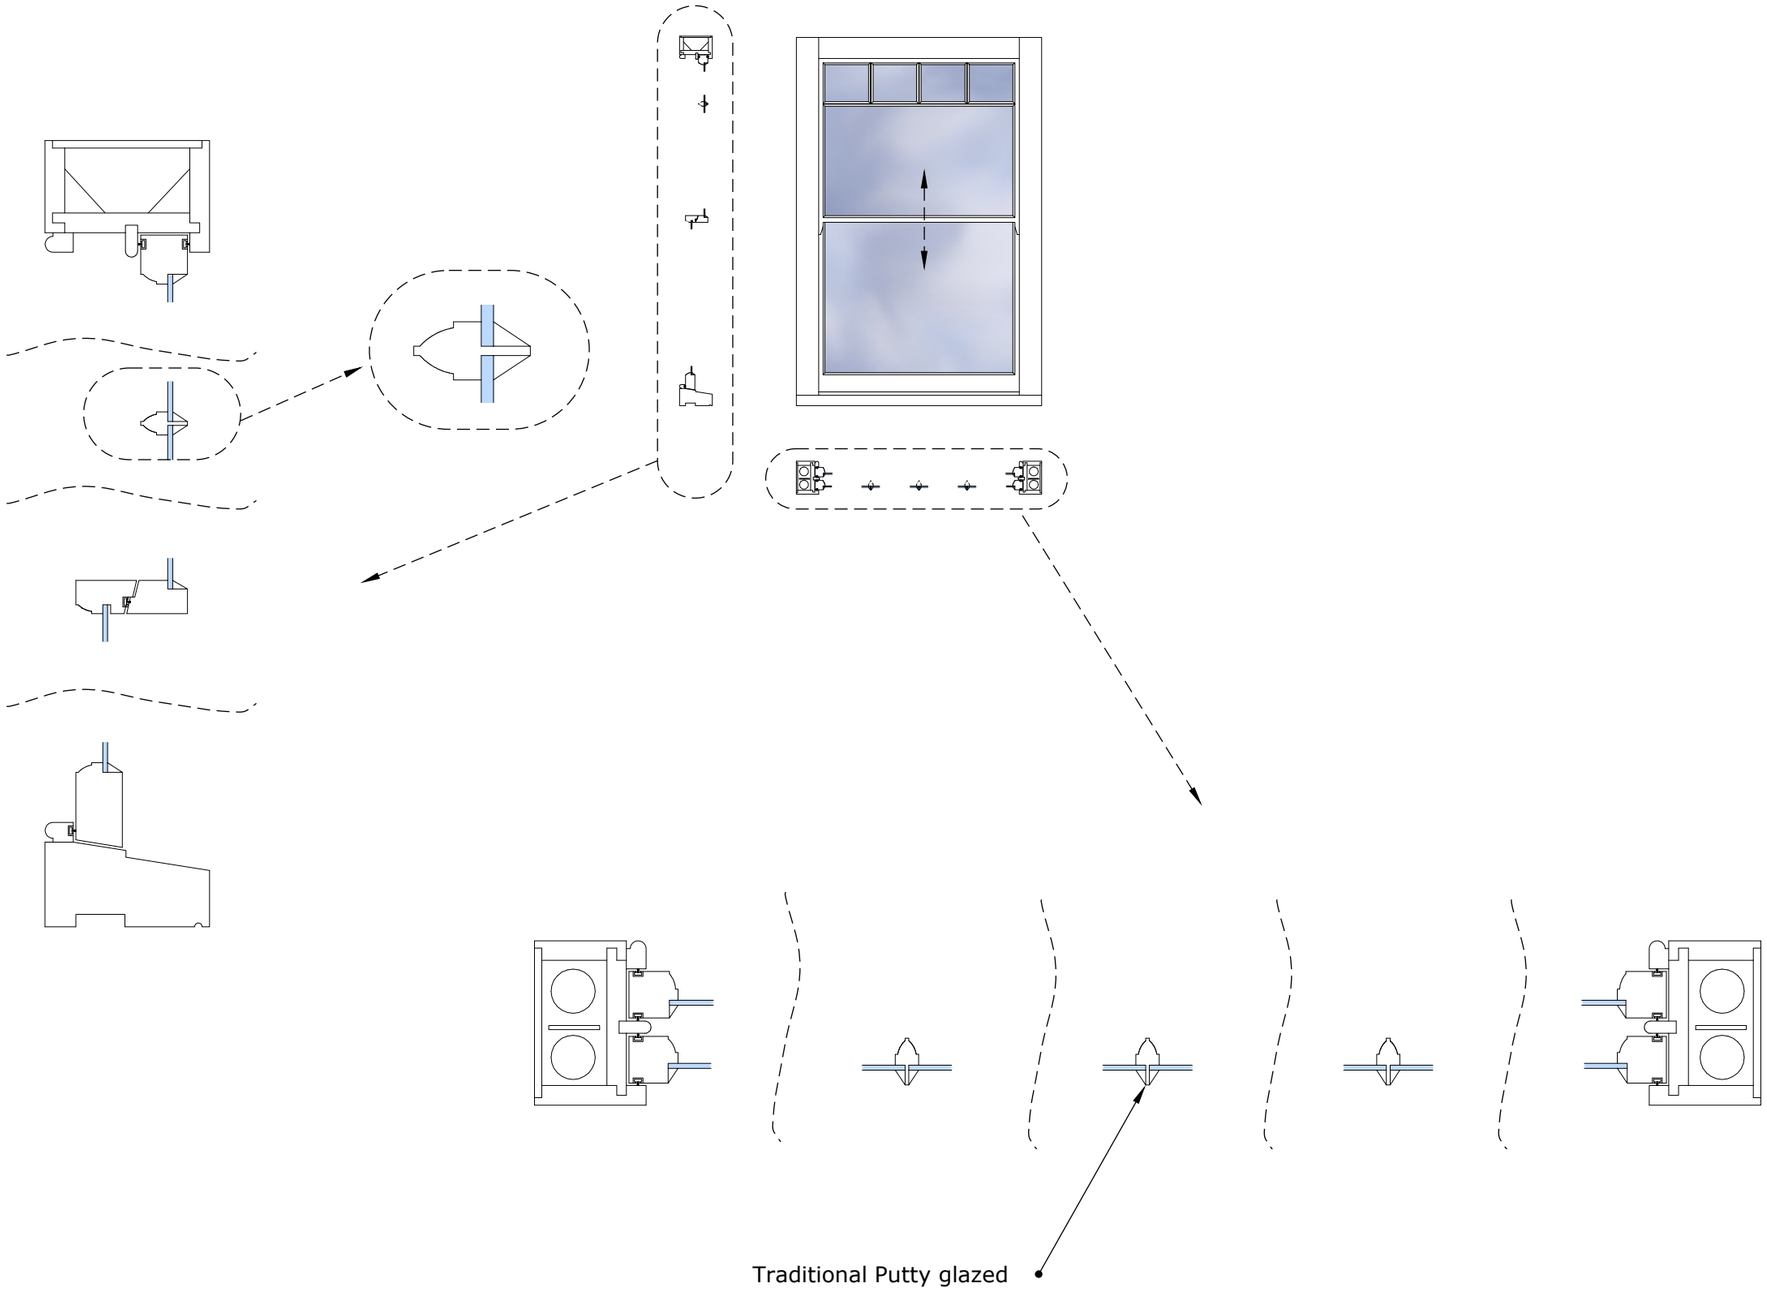

Scale 1:5 @ A3 — 00 50mm 100mm 200mm

Scale 1:25 @ A3 — 00 250mm 500mm 1m

Typical cross sections of existing single glazed sash windows.

Flat 1, 17 East Street, West Sussex, BN43 5ZE

REVISIONS

	DD/MM/YY	REMARKS
1	__/__/__	...
2	__/__/__	...
3	__/__/__	...
4	__/__/__	...
5	__/__/__	...

3

A

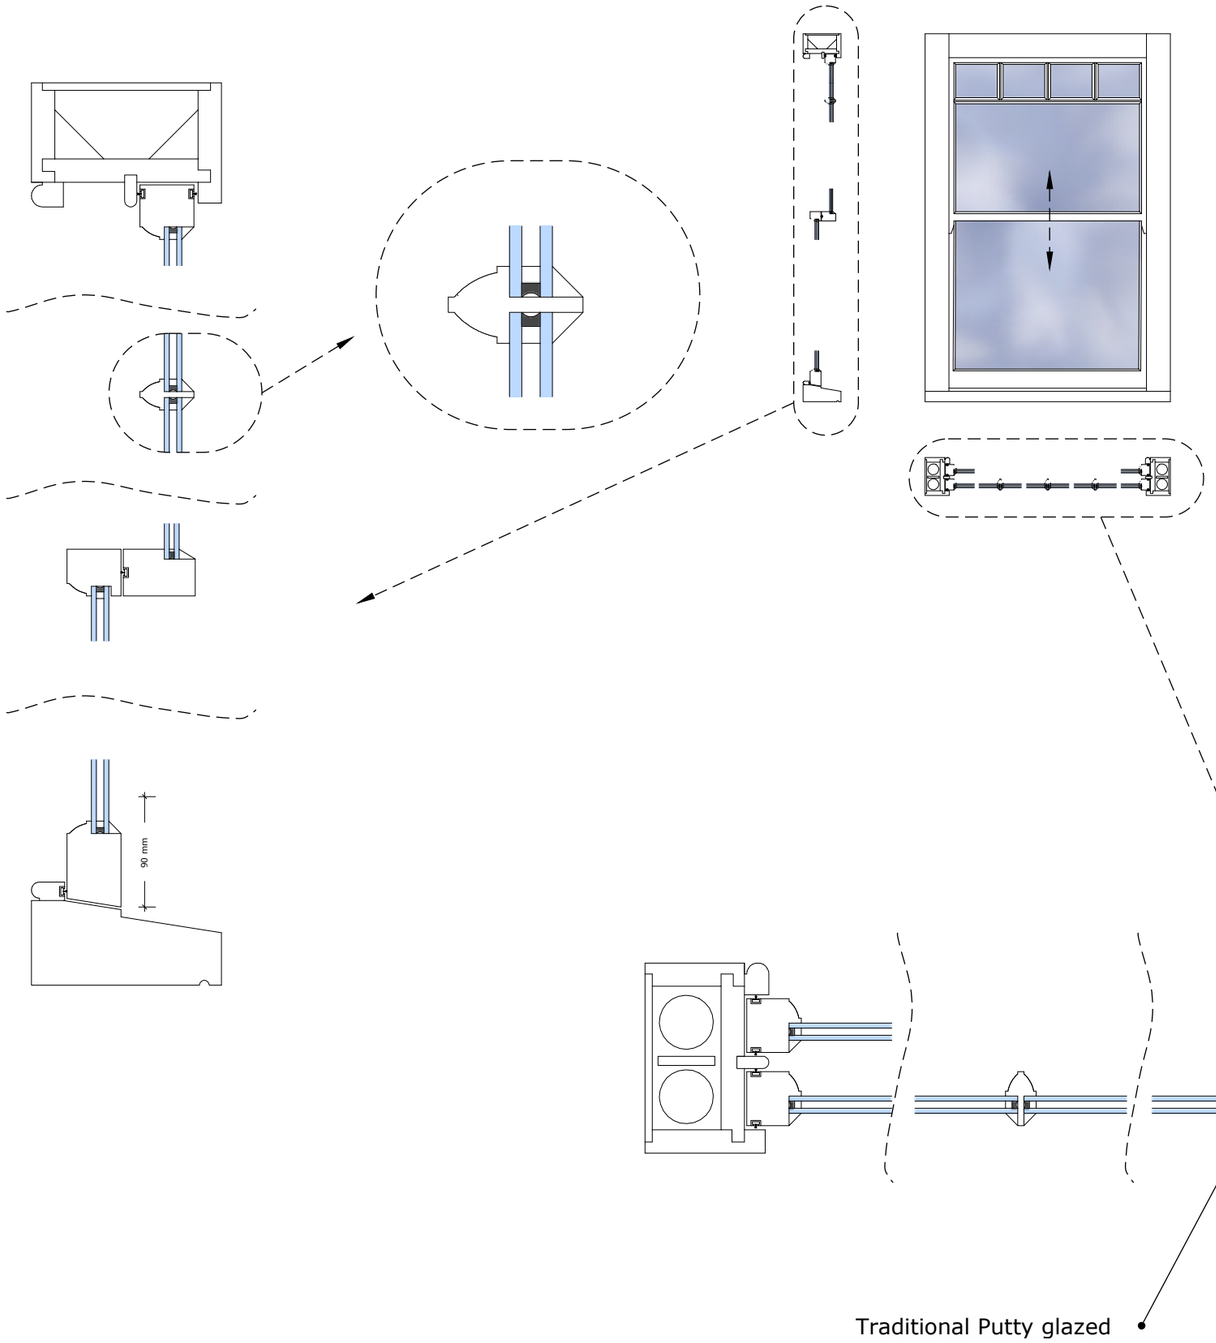

Scale 1:5 @ A3 — 00 50mm 100mm 200mm

Scale 1:25 @ A3 — 00 250mm 500mm 1m

Typical cross sections for proposed Slim Double glazed sash windows.

Flat 1, 17 East Street, West Sussex, BN43 5ZE

REVISIONS

	DD/MM/YY	REMARKS
1	__/__/__	...
2	__/__/__	...
3	__/__/__	...
4	__/__/__	...
5	__/__/__	...

4

A