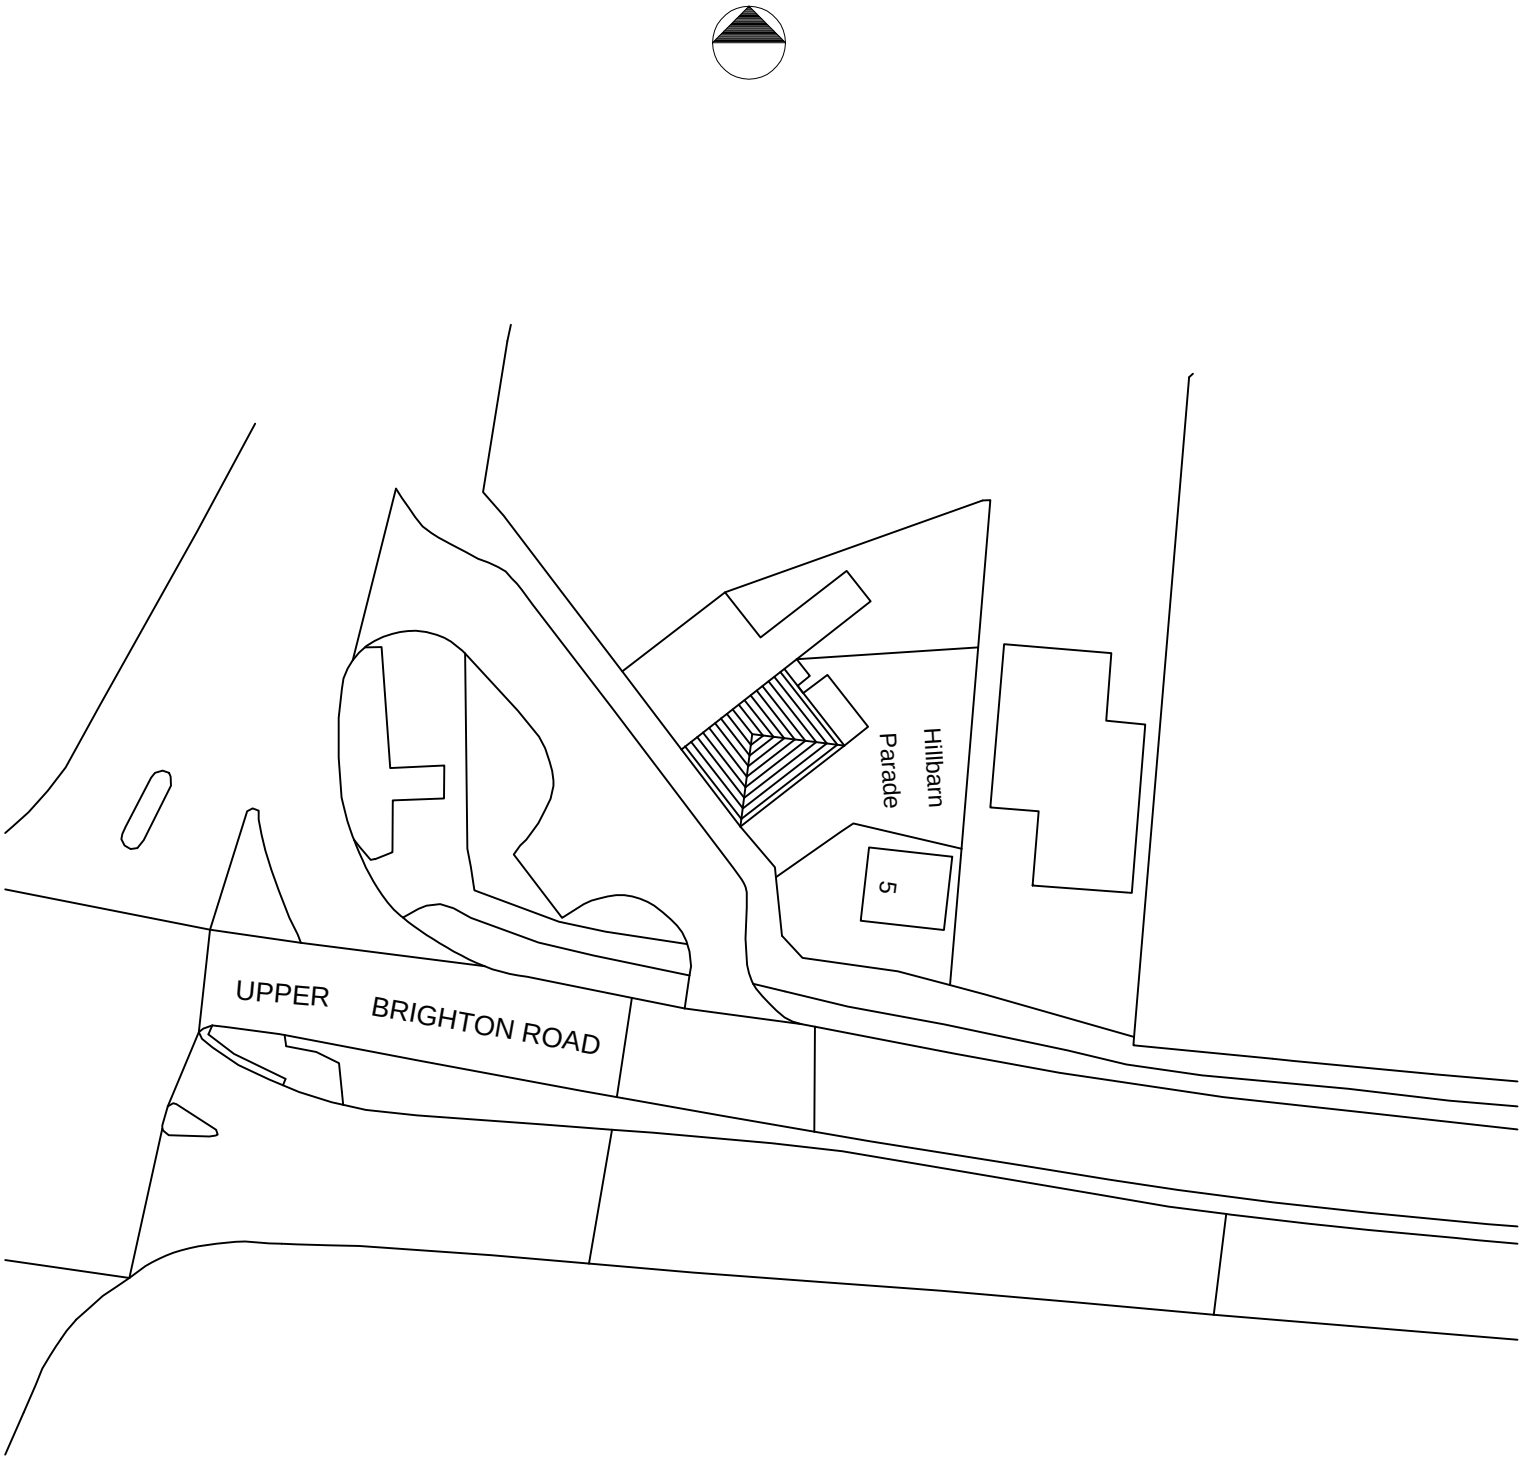


EXISTING BLOCK PLAN 1:500

Rear extension at 4, Hillbarn Parade, Upper Brighton Road, Sompting, West sussex. BN15 0LH