ONLY FIGURED DIMENSIONS TO BE USED FOR CONSTRUCTION PURPOSES. ALL DIMENSIONS ARE TO BE CHECKED ON SITE PRIOR TO INSTALLATION AND THE ARCHITECT IS TO BE NOTIFIED OF ANY DISCREPENCIES.

© This drawing is copyright and must not be reproduced without the written consent of the Architect.

REV	DATE	DESCRIPTION
A	04 JULY 22	PLANS UPDATED.
B	05 JULY 22	PLANS UPDATED FOLLOWING CLIENT COMMENTS.

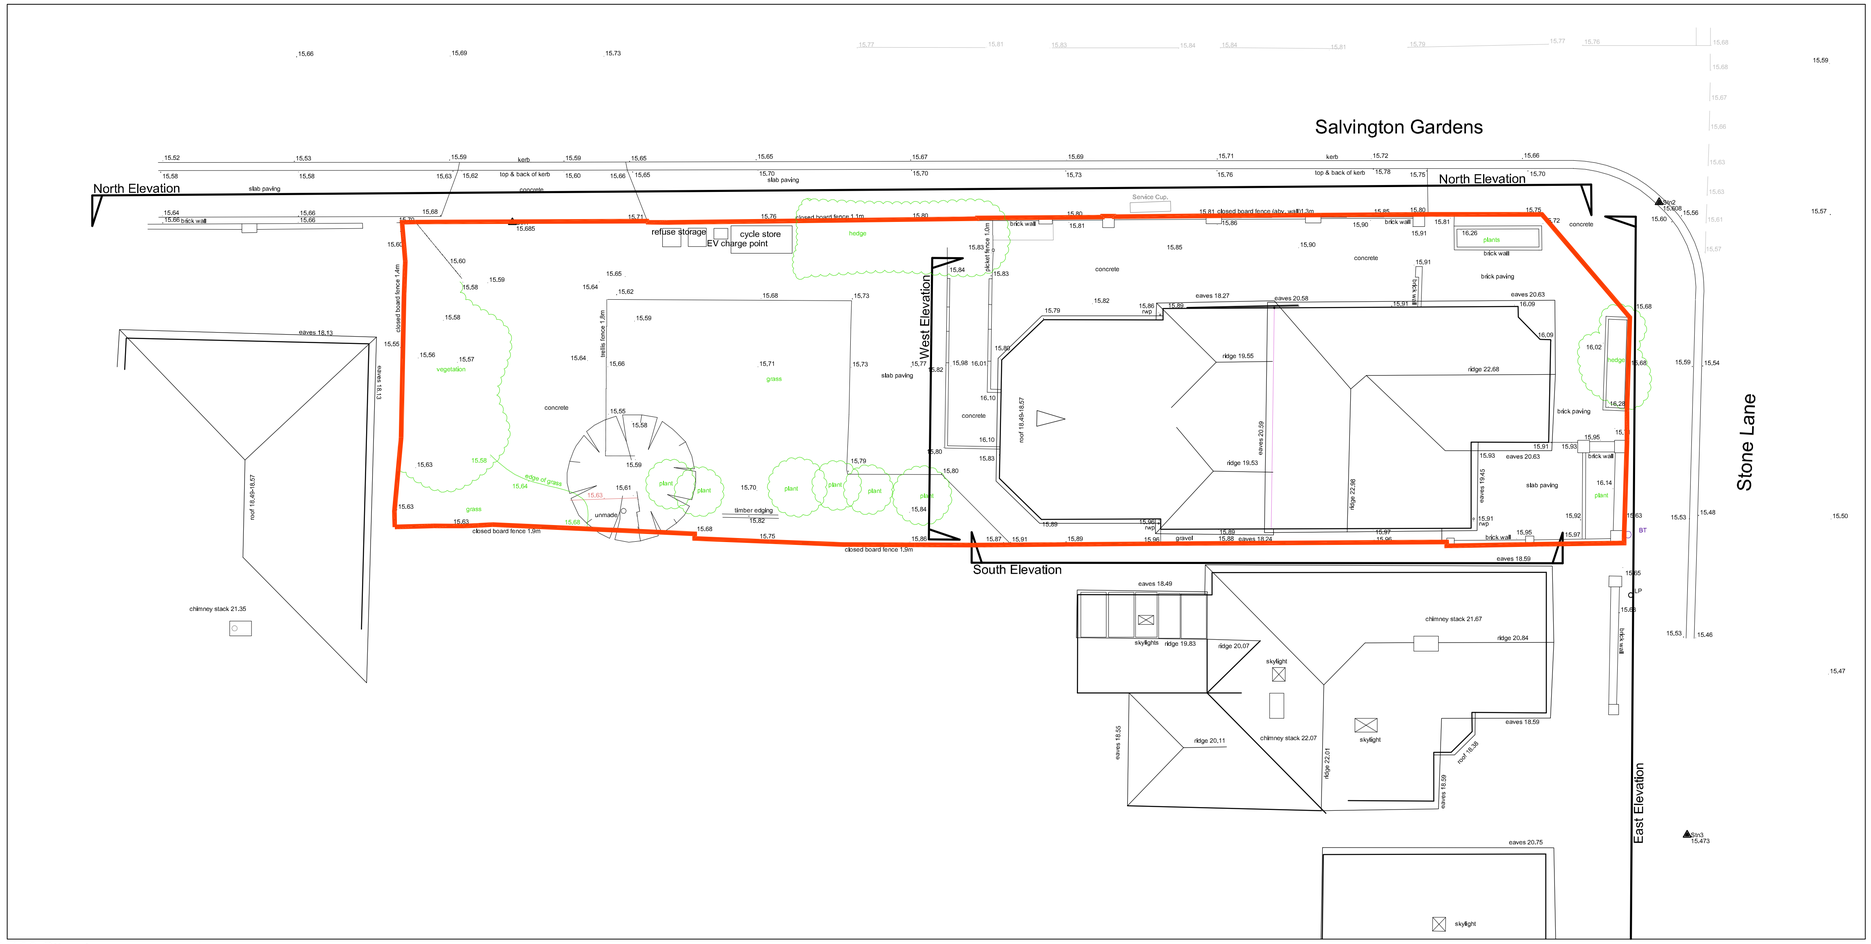

1:100 Site plan as proposed

North

Scale Bar 1:100

0 1 2 3 4 5 10m

PLANNING

27 Stone Lane, Worthing

Site plan as proposed

saville jones | architects

DWG: \DRAWINGS\PROFORM\SJA_A1_50.DWG

date:	scale:			
Dec 21	1 : 100 @A1	21012	AL(0-)	14B