DO NOT SCALE | ALL DIMENSIONS IN mm

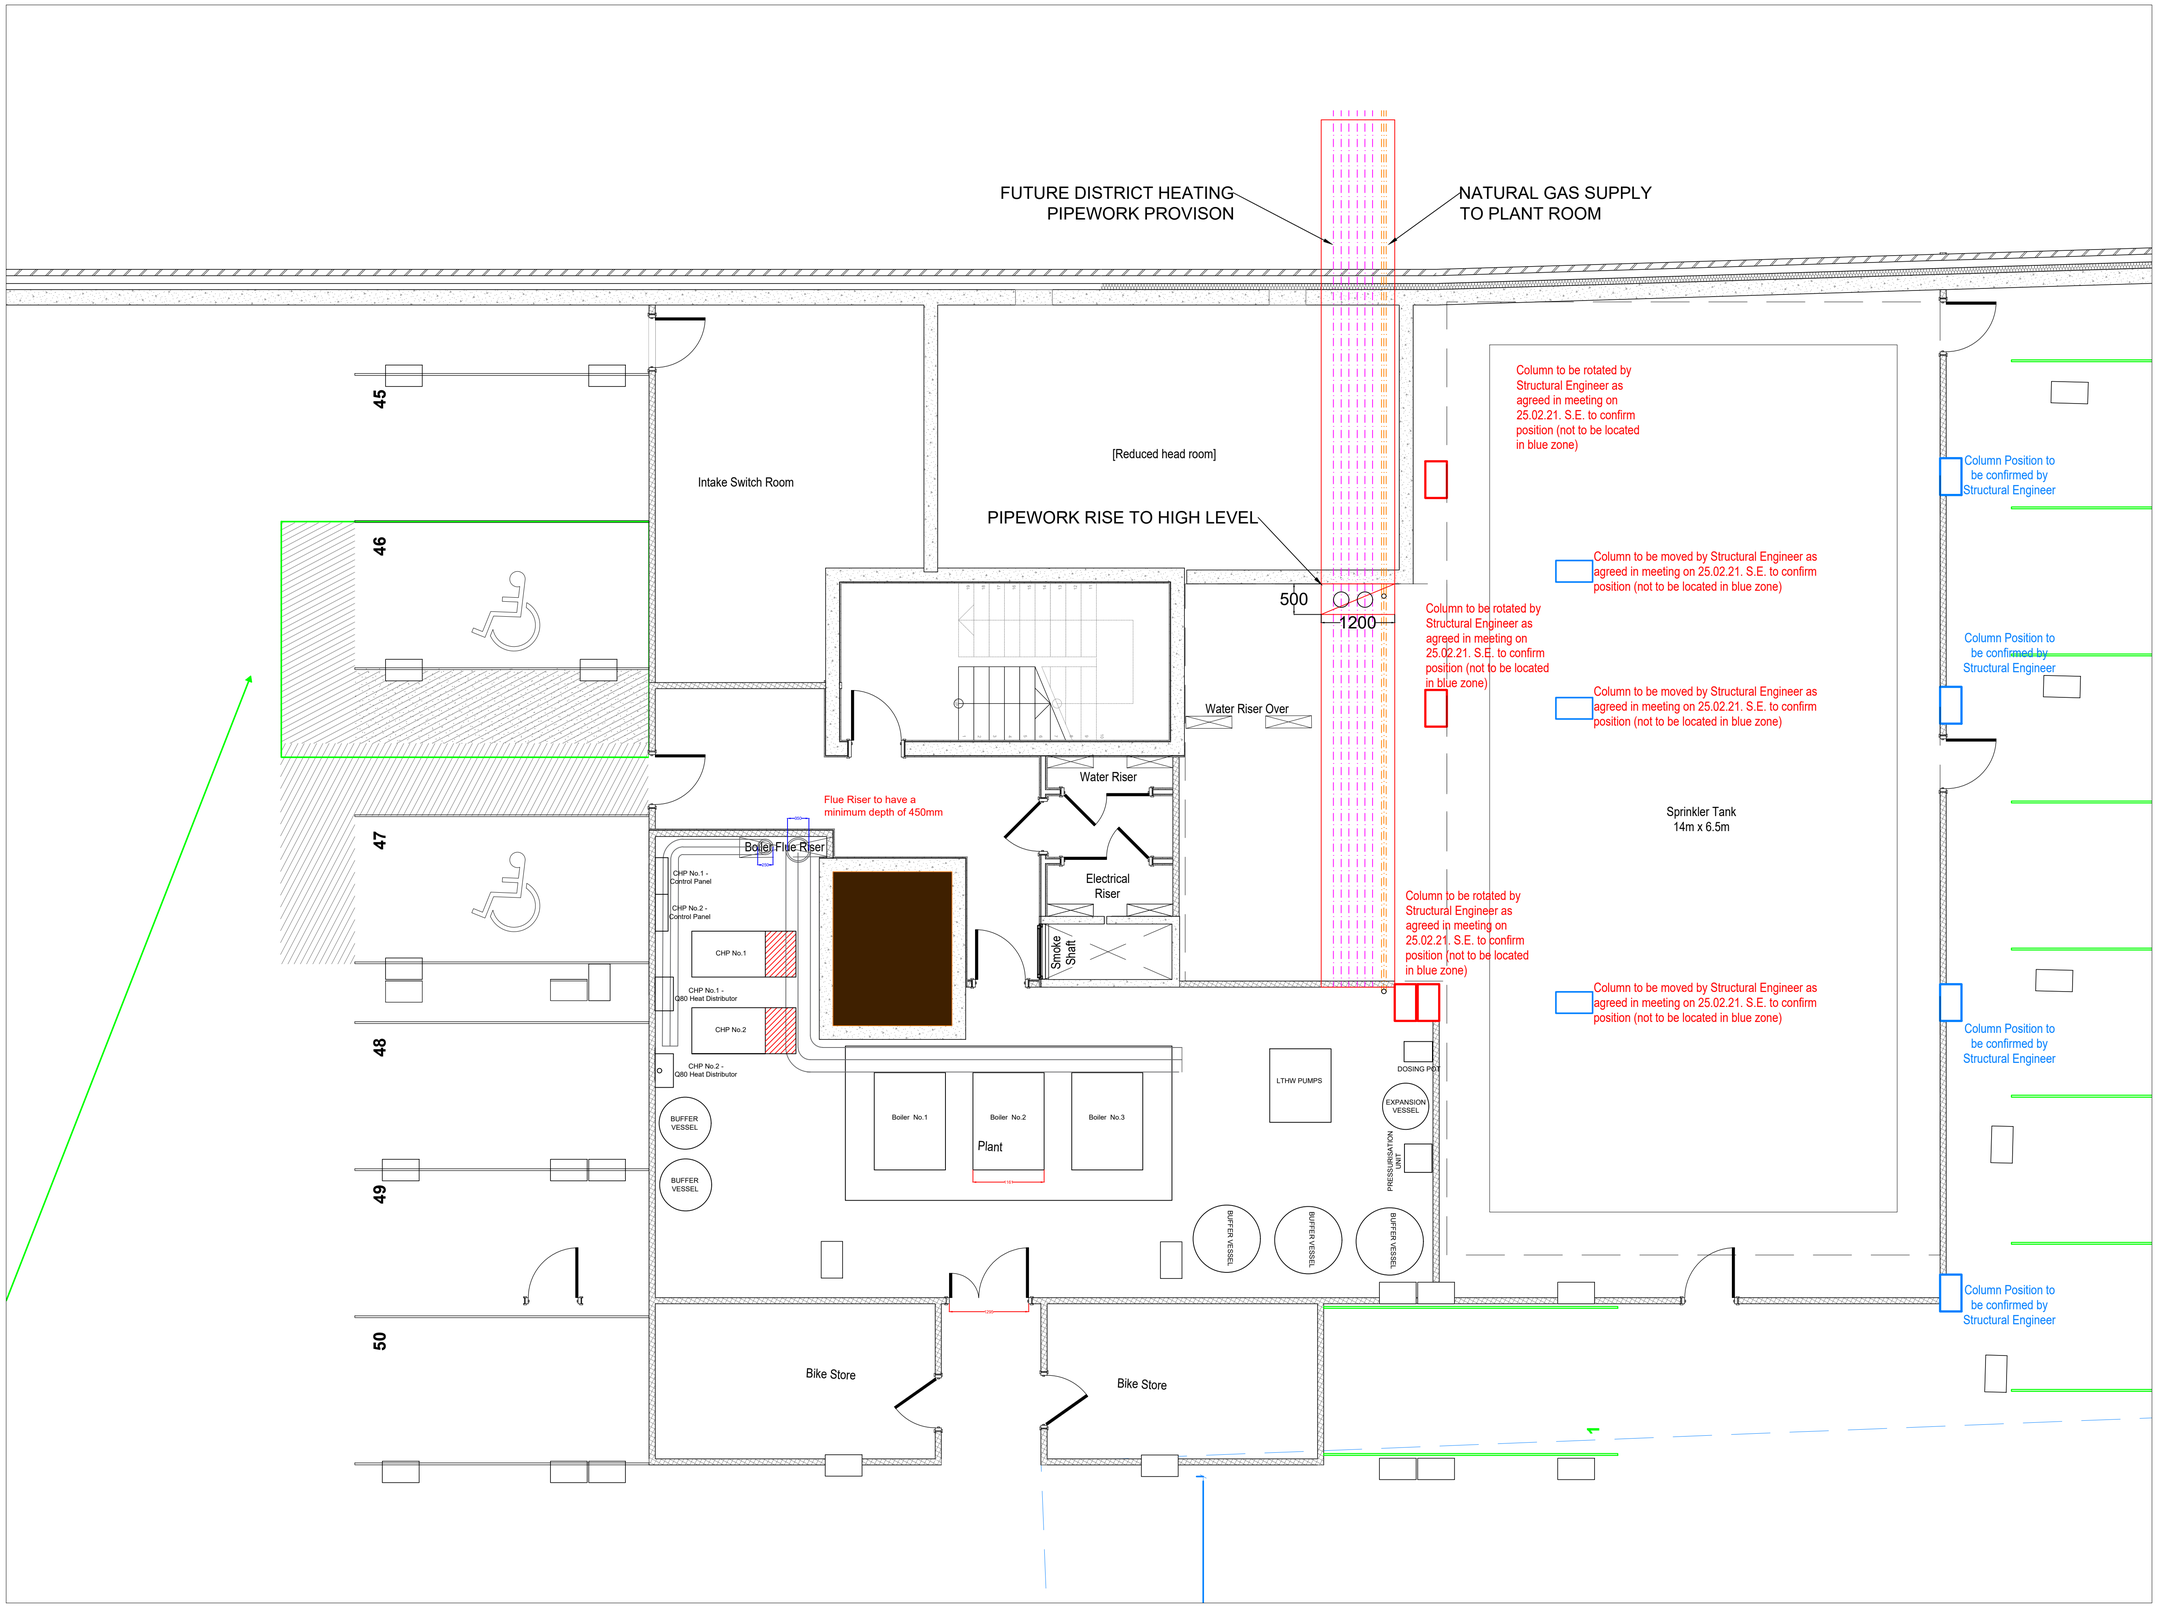

CENTRAL LTHW PLANT ROOM LAYOUT

Legend:

- Pipework / Ductwork within Ceiling Void
- Pipework / Ductwork Exposed
- Pipework within Floor Void/Buried
- Sprinklers
- LPHW Heating Flow
- LPHW Heating Return
- Hot Water Service
- Hot Water Return Service
- Mains Cold Water Service
- Boosted Cold Water Service
- Refrigerant Service
- Waste Pipework
- Mechanical Extract Ventilation
- Mechanical Supply Ventilation
- Mechanical Wiring

REV	DRN	DATE	DESCRIPTION

SCHEME
PMC Construction Ltd
Kingston Wharf
Residential Apartments

TITLE
Central LTHW Plant Room Layout

AD MECHANICAL SERVICES LTD

UNIT 8 - 10 THE INTERCHANGE
10 PORTSMOUTH ROAD
COSHAM
HAMPSHIRE
PO6 2AE

TEL: 023 92617070 - e-mail: info@admechanical.co.uk

© This design is the property of AD Mechanical Services Ltd, and shall not be reproduced in any way to any third party without the owners written permission.

SCALE	NTS	DATE	08-03-2021
DRAWN	G.TILLEY	CHECKED	M.BEAMES
DRG. NO.	A6370-017-M08	REVISION	